

Lower Ground floor

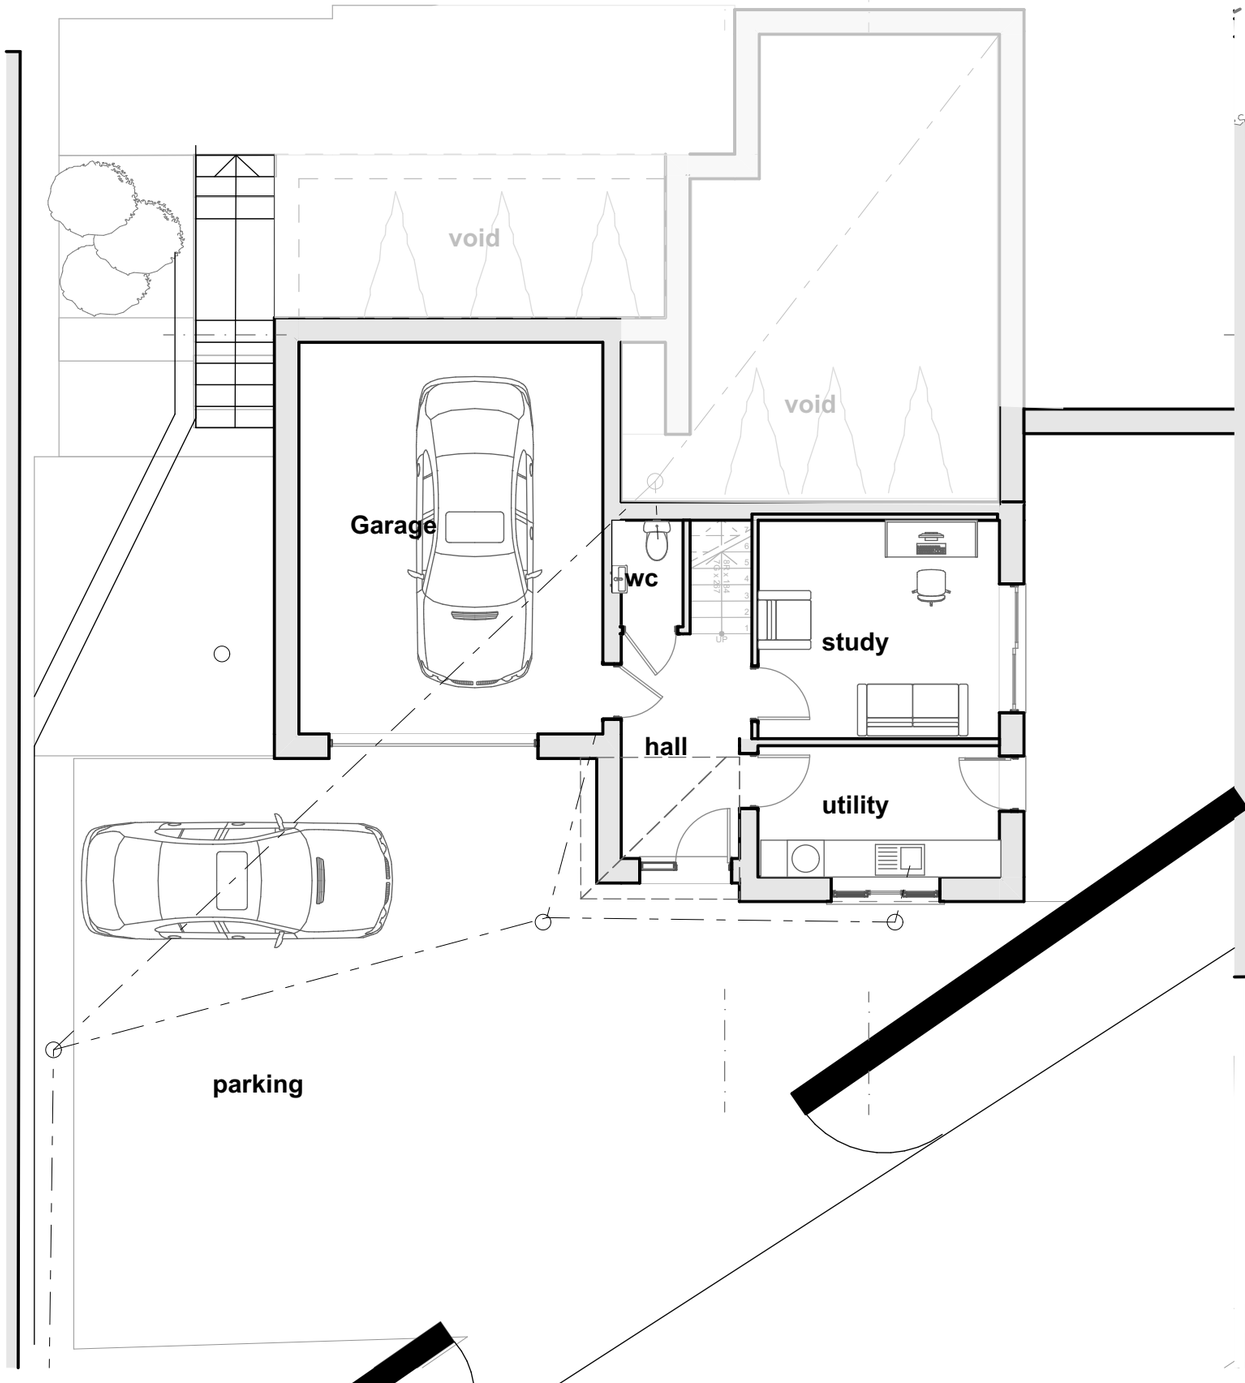

Ground floor

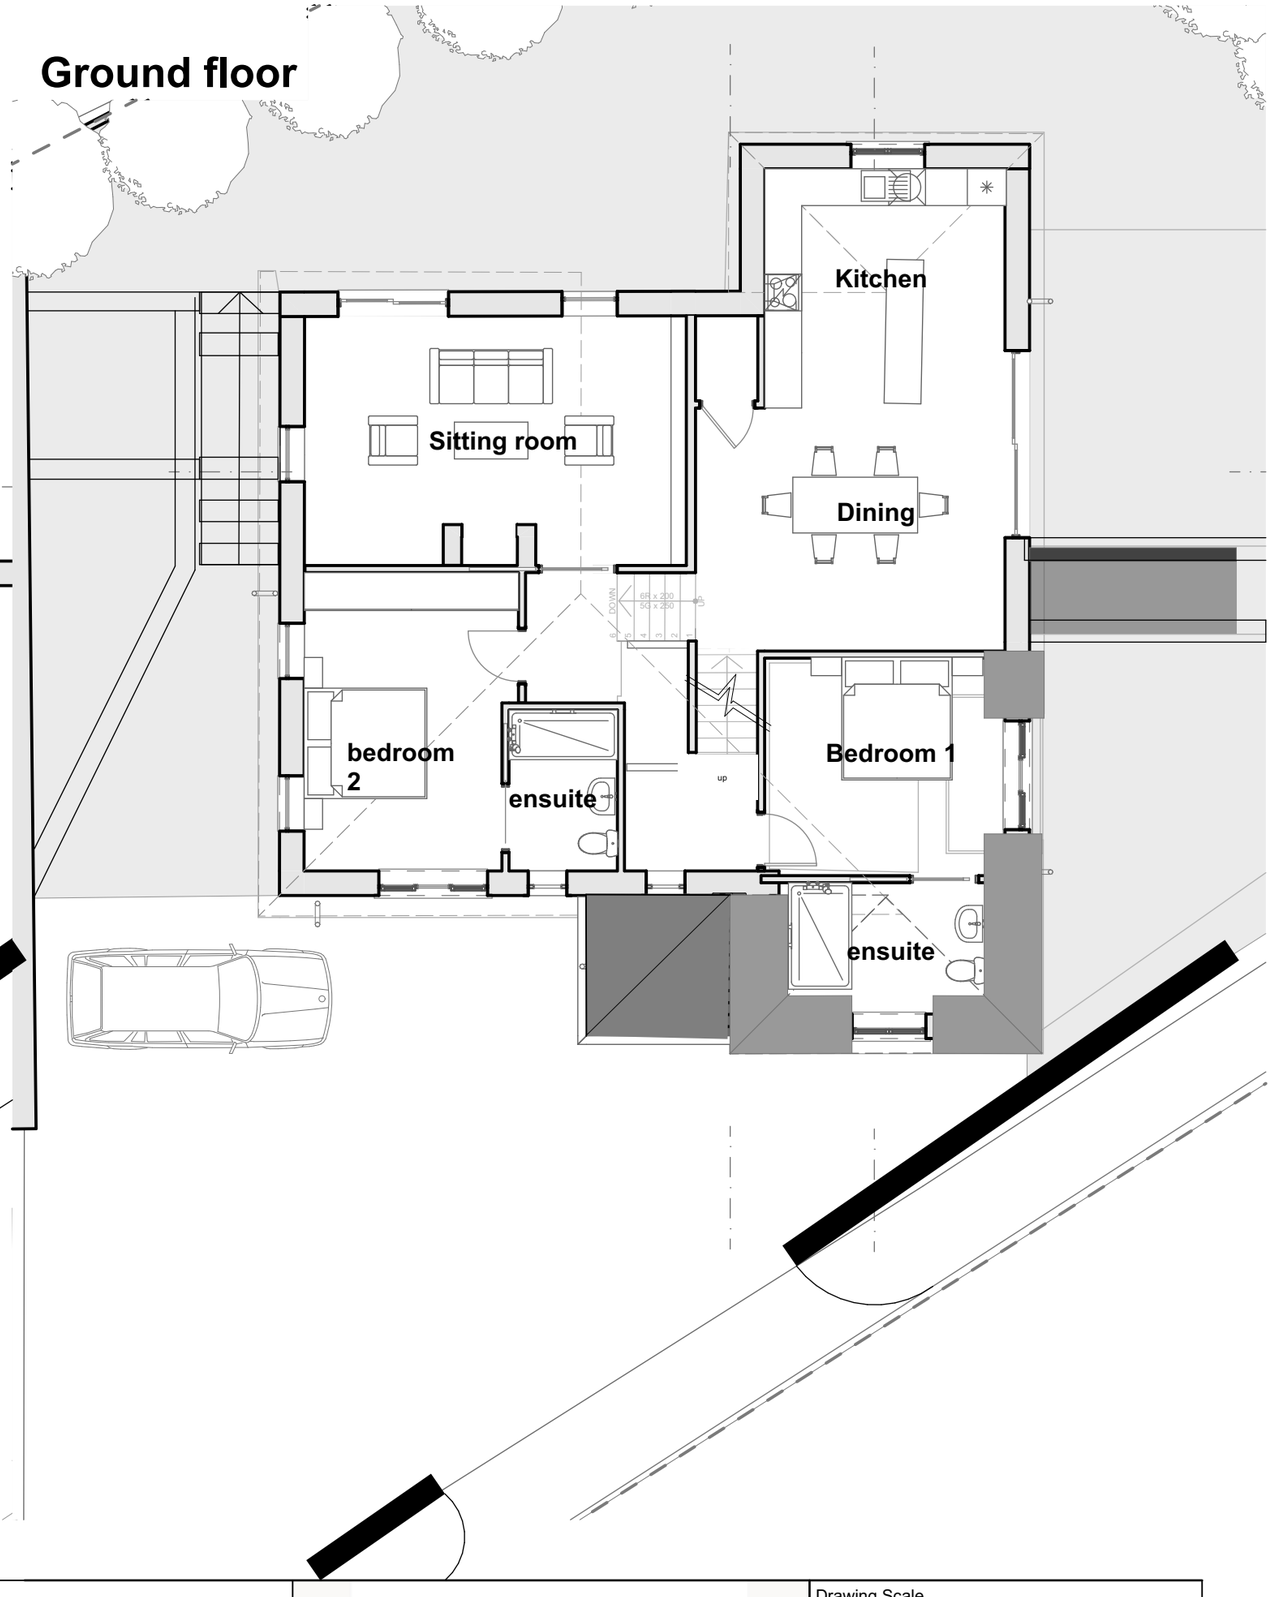

Proposed Development Ruabon, Wrexham for Wyro Developments Ltd.

Frederick Carter Architectural Services
01686 805756
fred@fredcarter.co.uk
CIAT

Drawing Scale 1:100

Dwg No P/2026/105/02

Revision