
34 Monmouth Road, Wrexham, LL12 7TP

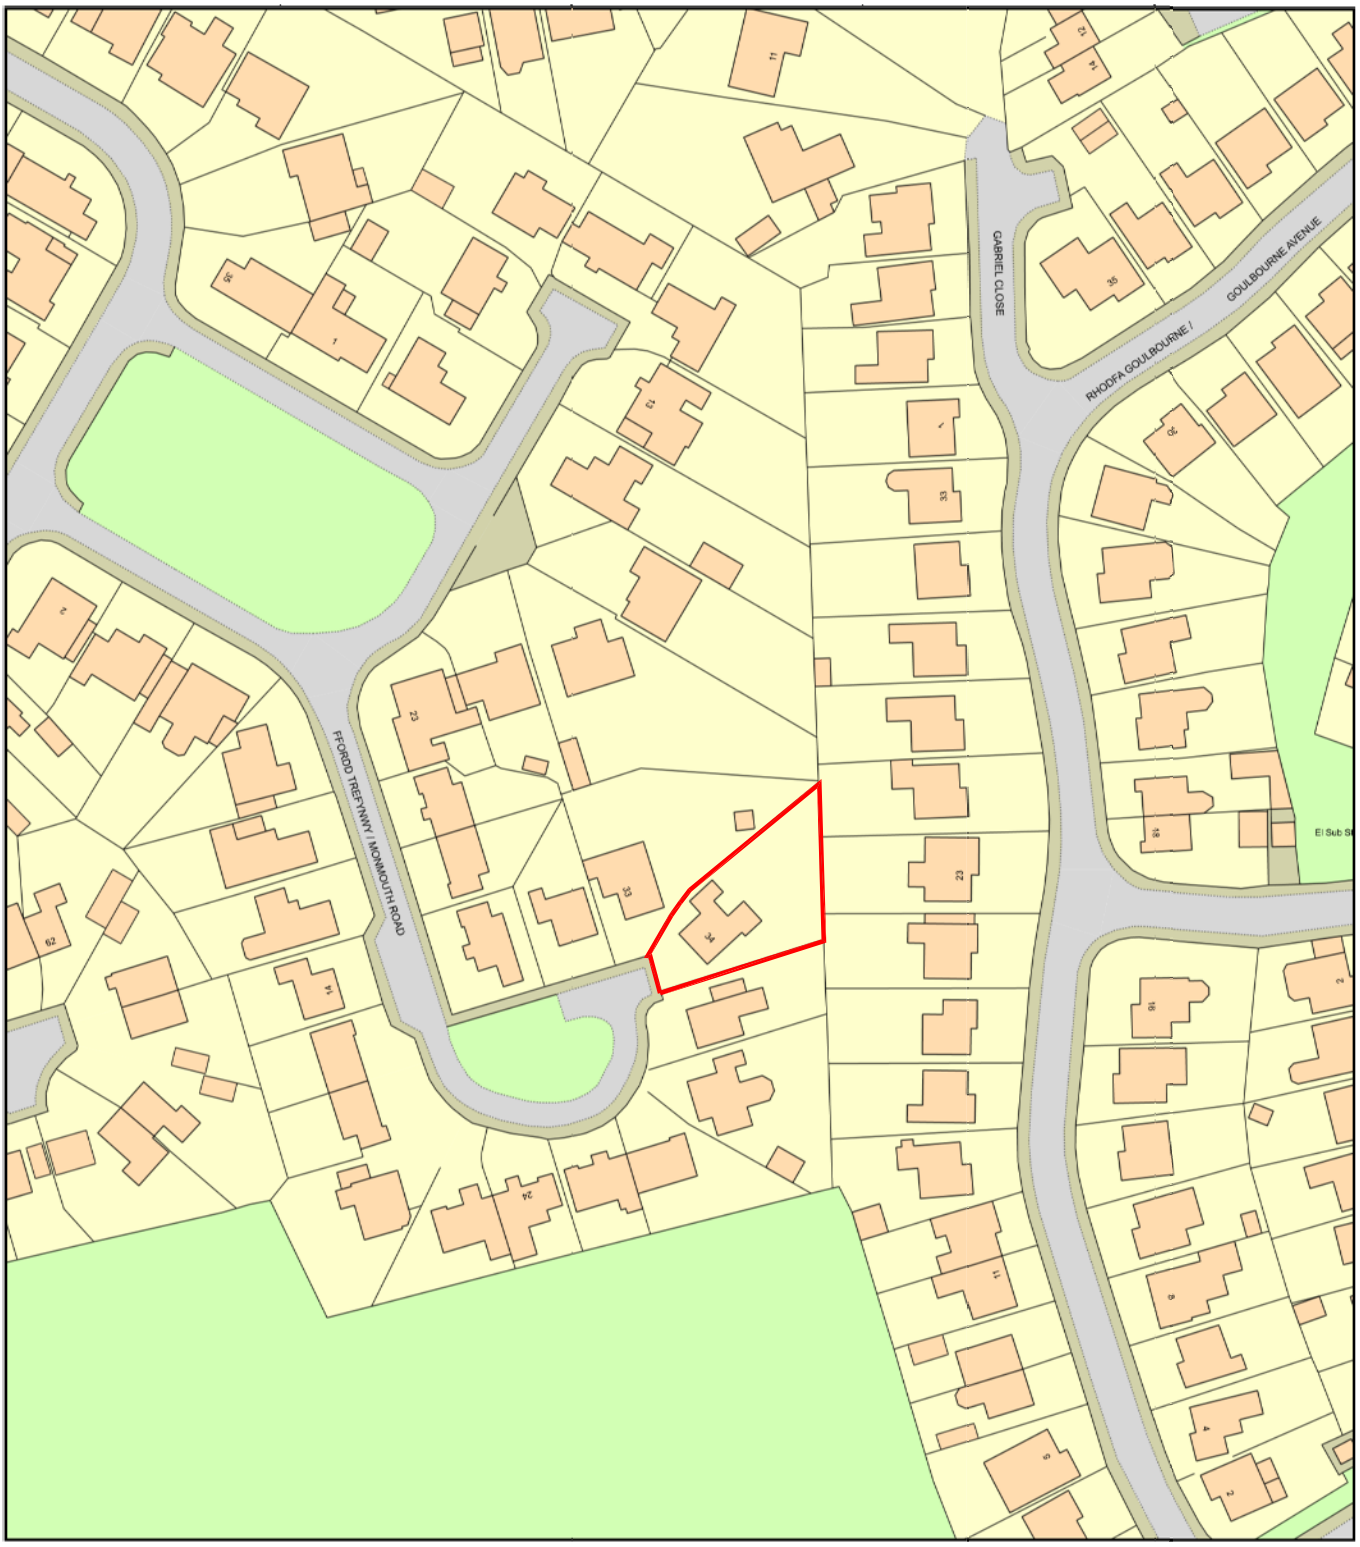

0 50
Metres

N

ReQuestaPlan

Plan Produced for: Mr & Mrs J F Parry

Date Produced: 13 Apr 2026

Plan Reference Number: TQRQM26103173507703

Scale: 1:1250 @ A4

© Crown copyright and database rights 2025 OS 100042766