
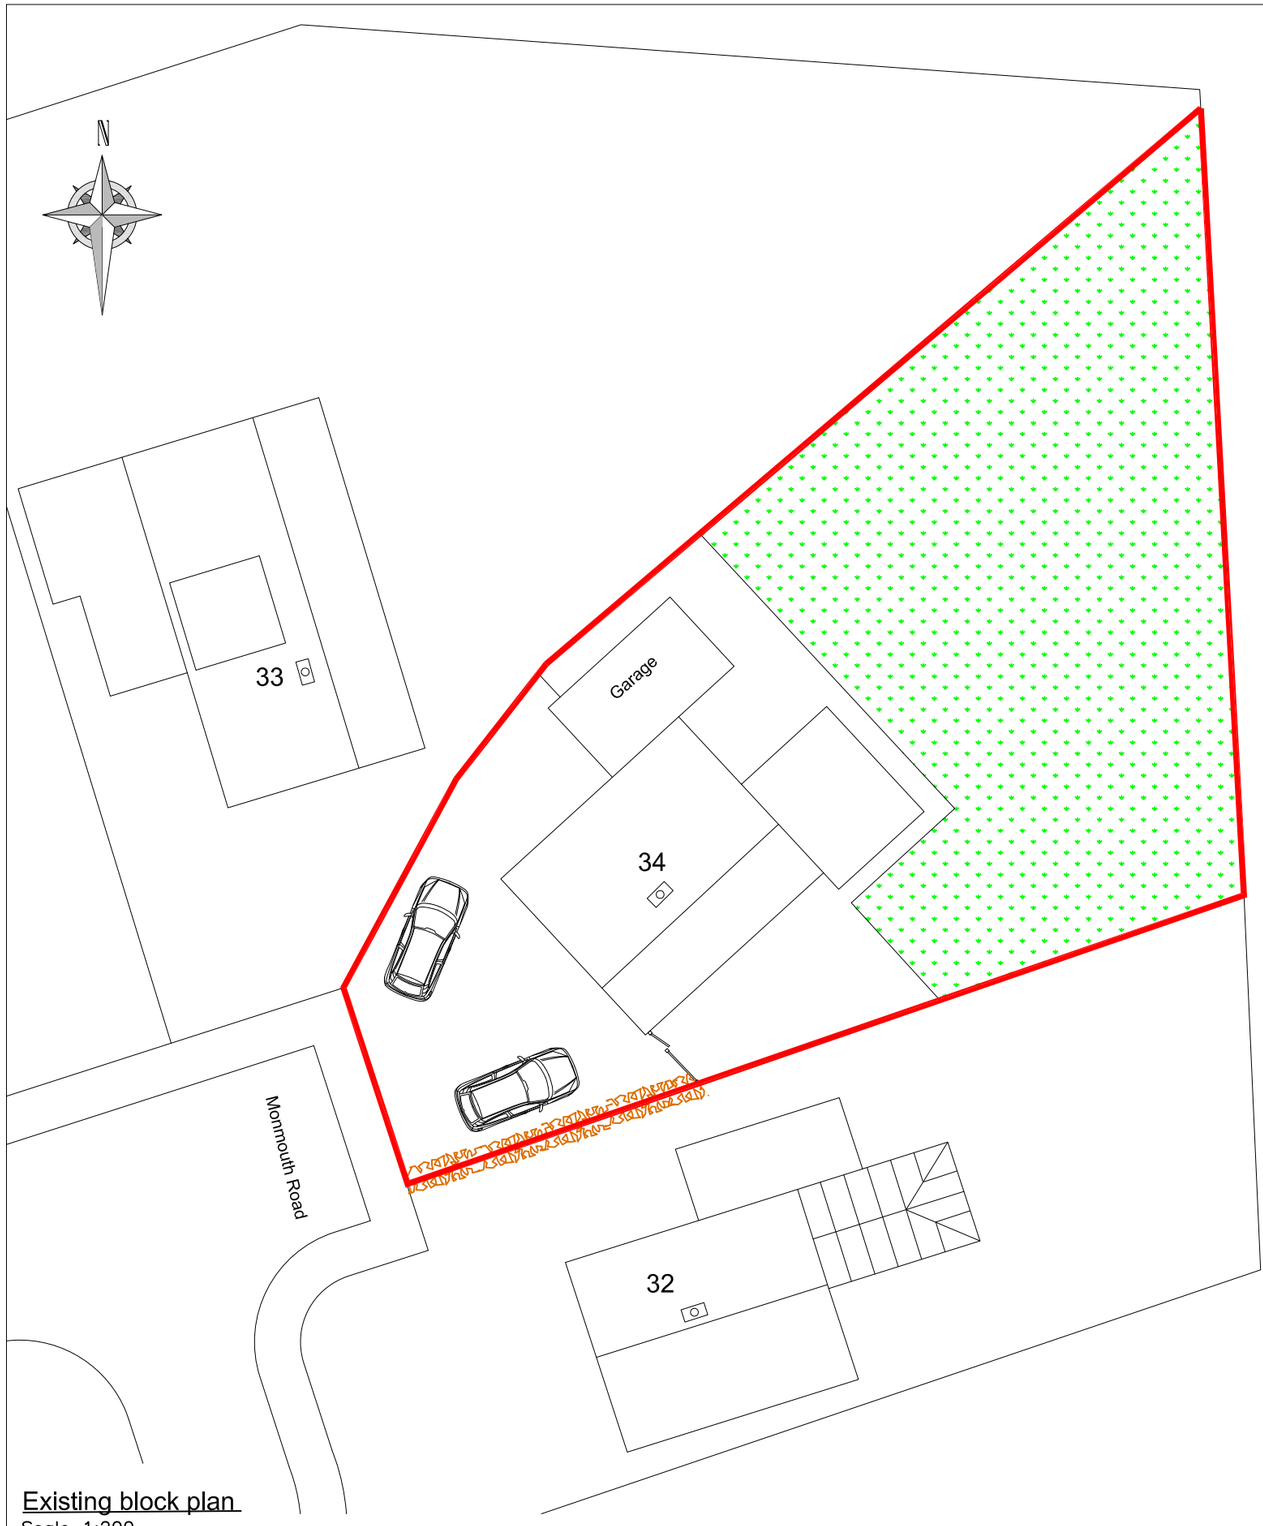


Existing block plan
Scale 1:200

Legend
Site boundary
Extension location

0 5 10 15 20
SCALE BAR 1:200

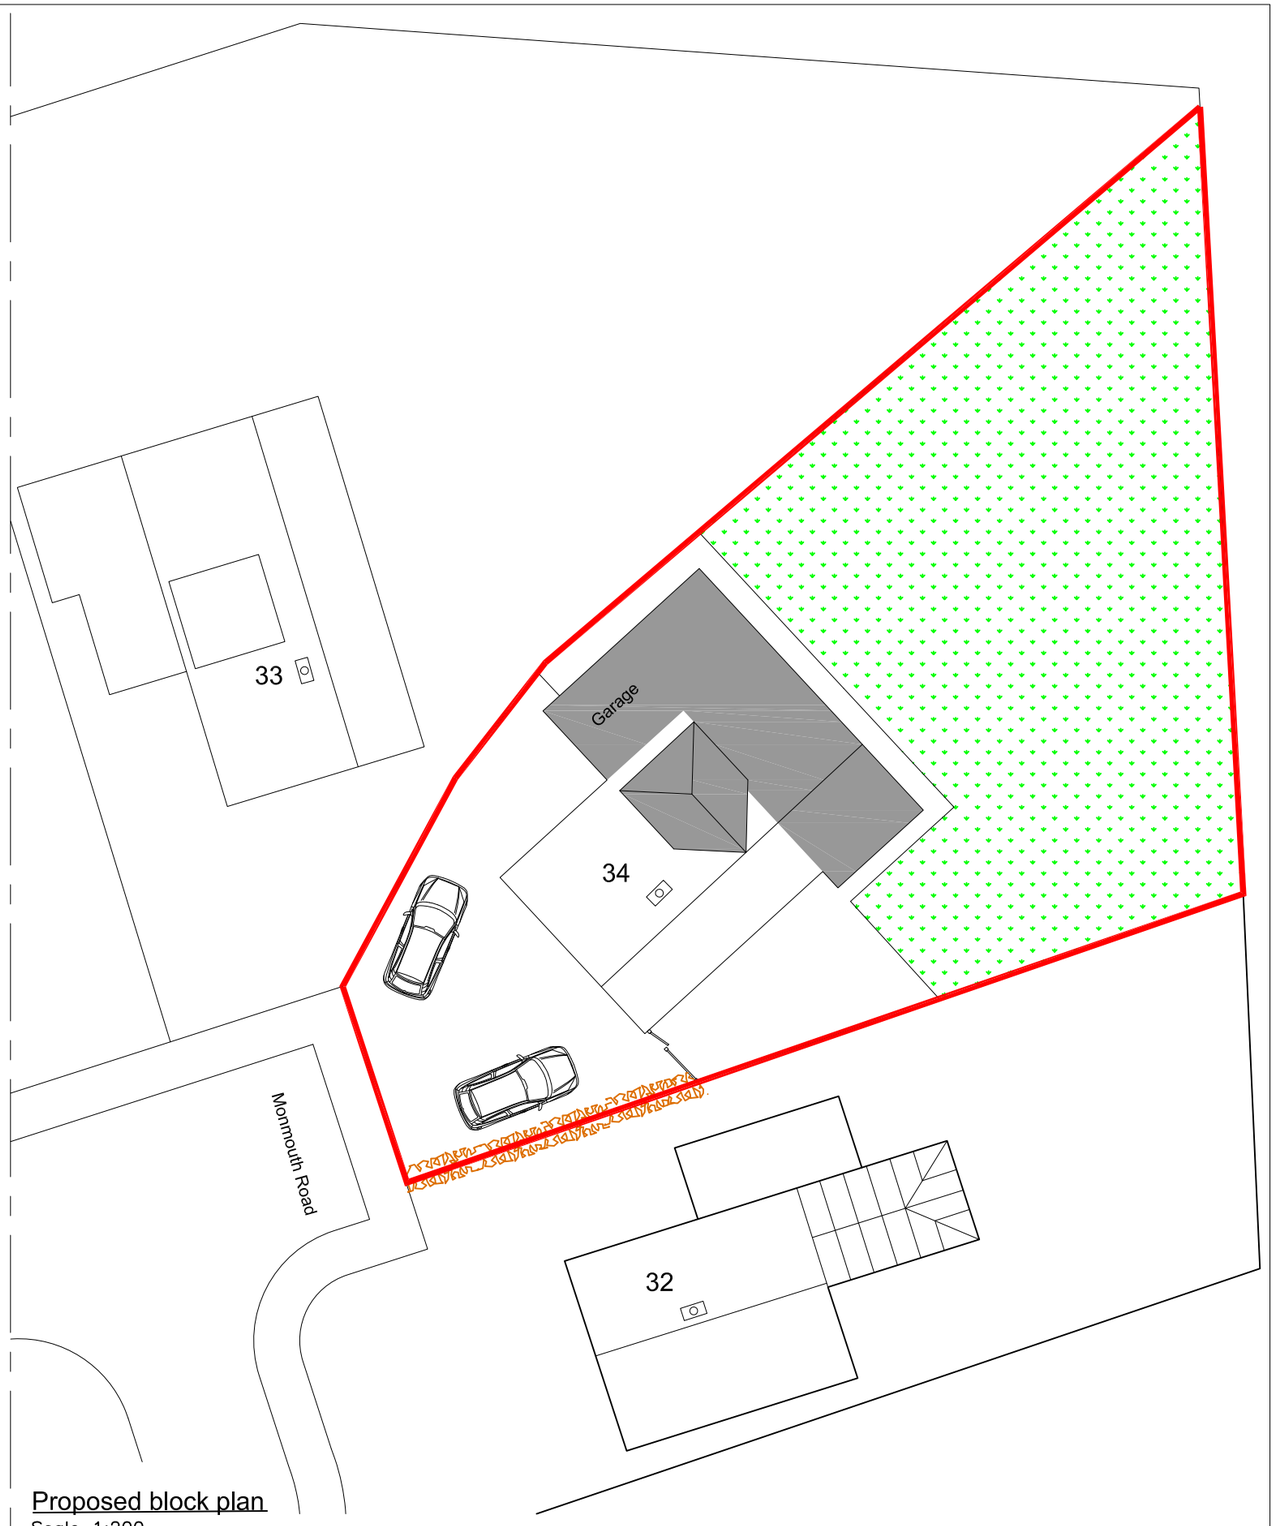

Proposed block plan
Scale 1:200

Rev	Revision Description	Drawn	Checked	Approved	Date
A	Planning Applicatioin	-	-	-	14/4/26

Drawing Title
Proposed Dormer and Rear Extension

34 Monmouth Road, Wrexham
LL12 7TP

THE CONTRACTOR IS RESPONSIBLE FOR CHECKING ALL DIMENSIONS, TOLERANCES AND REFERENCES ON THIS DRAWING BEFORE PROCEEDING WITH THE WORKS.

BEFORE ORDERING ANY MATERIALS PLEASE CHECK WITH CLIENT AND DOUBLE CHECK DIMENSIONS.

READ THIS DRAWING WITH ALL OTHER RELEVANT DETAILS AND DRAWINGS.

ALL WORK IS TO BE CARRIED OUT IN ACCORDANCE WITH RELEVANT SPECIFICATIONS, BRITISH STANDARD CODES OF PRACTICE AND STATUTORY REQUIREMENTS.

IF IN ANY DOUBT PLEASE ASK FOR CLARIFICATION.

Client
Mr & Mrs J Parry

Drawing Title
Block plan

Drawing No.
Dwg No.4

Revision
A

Project No.	Drawing Scale	Sht. Size	Date	Drawn By
N/A	1:200	A3	14/4/26	P.B

This drawing was generated using CAD and must not be altered manually