
P/2006/0527

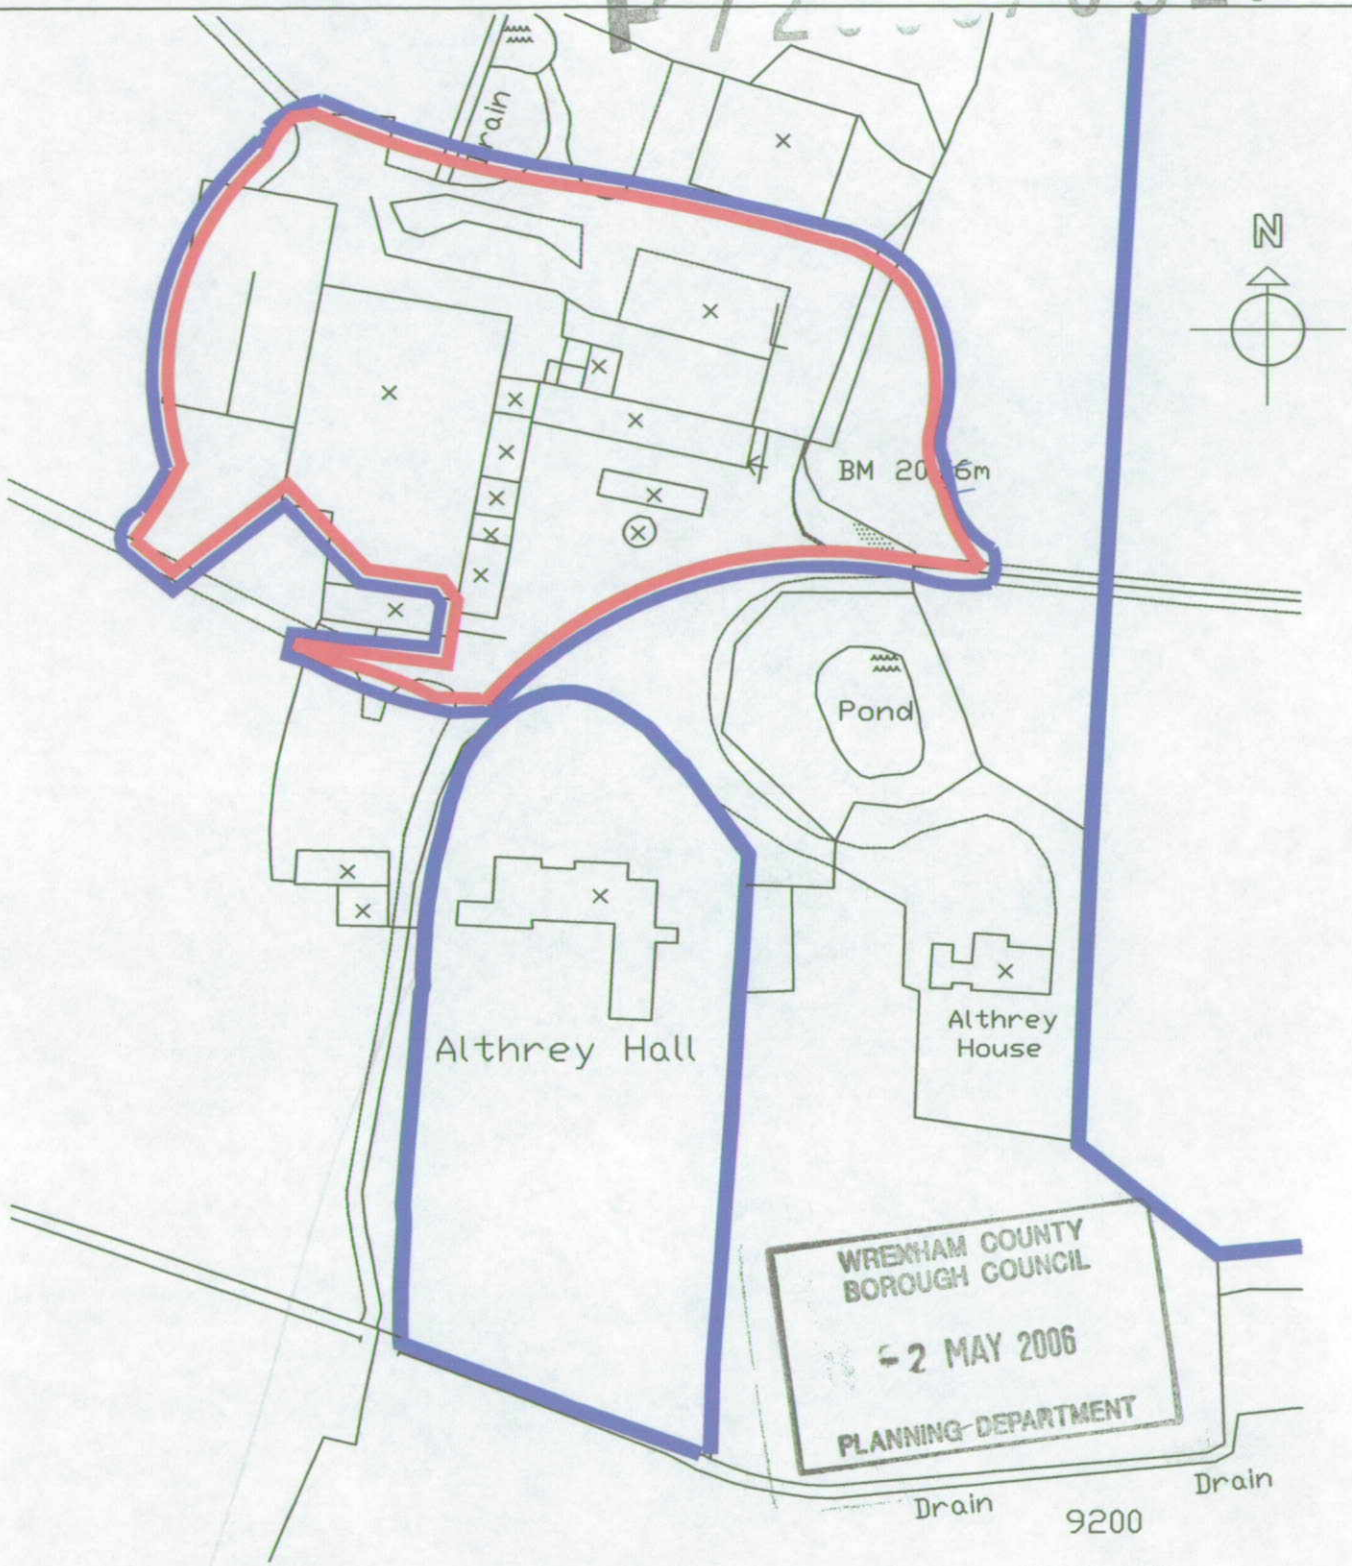

WREXHAM COUNTY BOROUGH COUNCIL
2 MAY 2006
PLANNING DEPARTMENT

Crown Copyright. All rights reserved. Licence Number 100020449

Copyright reserved.

job title: Althrey Hall Farm, Bangor-on-Dee				
client: Tim Rosselli				
drawing title: Location Plan				
status:	drawn by: mas	date: Mar 03	scale @ A1: 1:250	scale @ A3:
job number: B.6044	drawing number: .08-1			revision: B

STRUTT & PARKER

Architectural & Building Surveying Department

19 Grosvenor Street Chester CH1 2DD
t: +44 (0)1244 320 747
f: +44 (0)1244 341 767
e: chester@struttandparker.co.uk