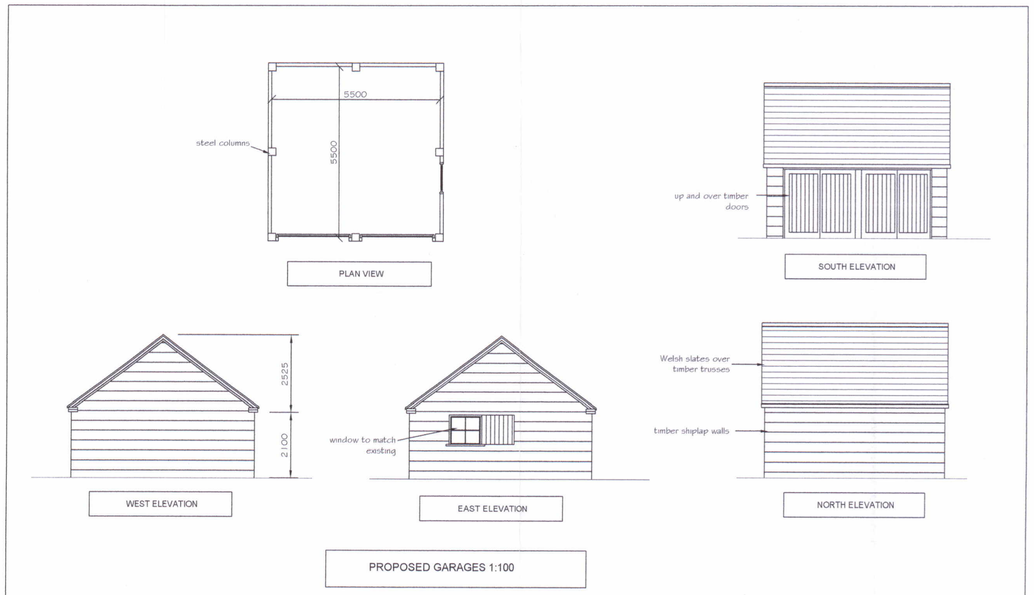


PROPOSED GARAGES 1:100

PROPOSED BLOCK PLAN
Scale 1:500

WREXHAM COUNTY BOROUGH COUNCIL
-2 MAY 2006
PLANNING DEPARTMENT

P/2006/0528

Rev	Date	Revision Note	By
A	Nov 2005	Landscaping to courtyard changed.	DPJ

Copyright: All rights reserved. This drawing must not be reproduced without permission.
This drawing must not be scaled.
Dimensions are in millimetres unless otherwise specified.
All measurements to be checked on site before work commencing.
All materials to be agreed with Planning Authority prior to work commencing.

STRUTT & PARKER
Building Surveying & Architecture Department
19 Grosvenor Street Chester CH1 2DD
t: +44 (0)1244 320 747
f: +44 (0)1244 320 778
e: chester@struttandparker.co.uk

job title: Althrey Hall Farm, Bangor-on-Dee				
client: Tim Rosselli				
drawing title: Block Plan, Proposed Garages and Passing Bays				
status:	drawn by: mas	date: July 05	scale @ A1: 1:500	scale @ A3:
job number: B.6044	drawing number: 10-2 LMD Ref: J1524.10			revision: A