
Shed at Pen y Cae - Location Plan

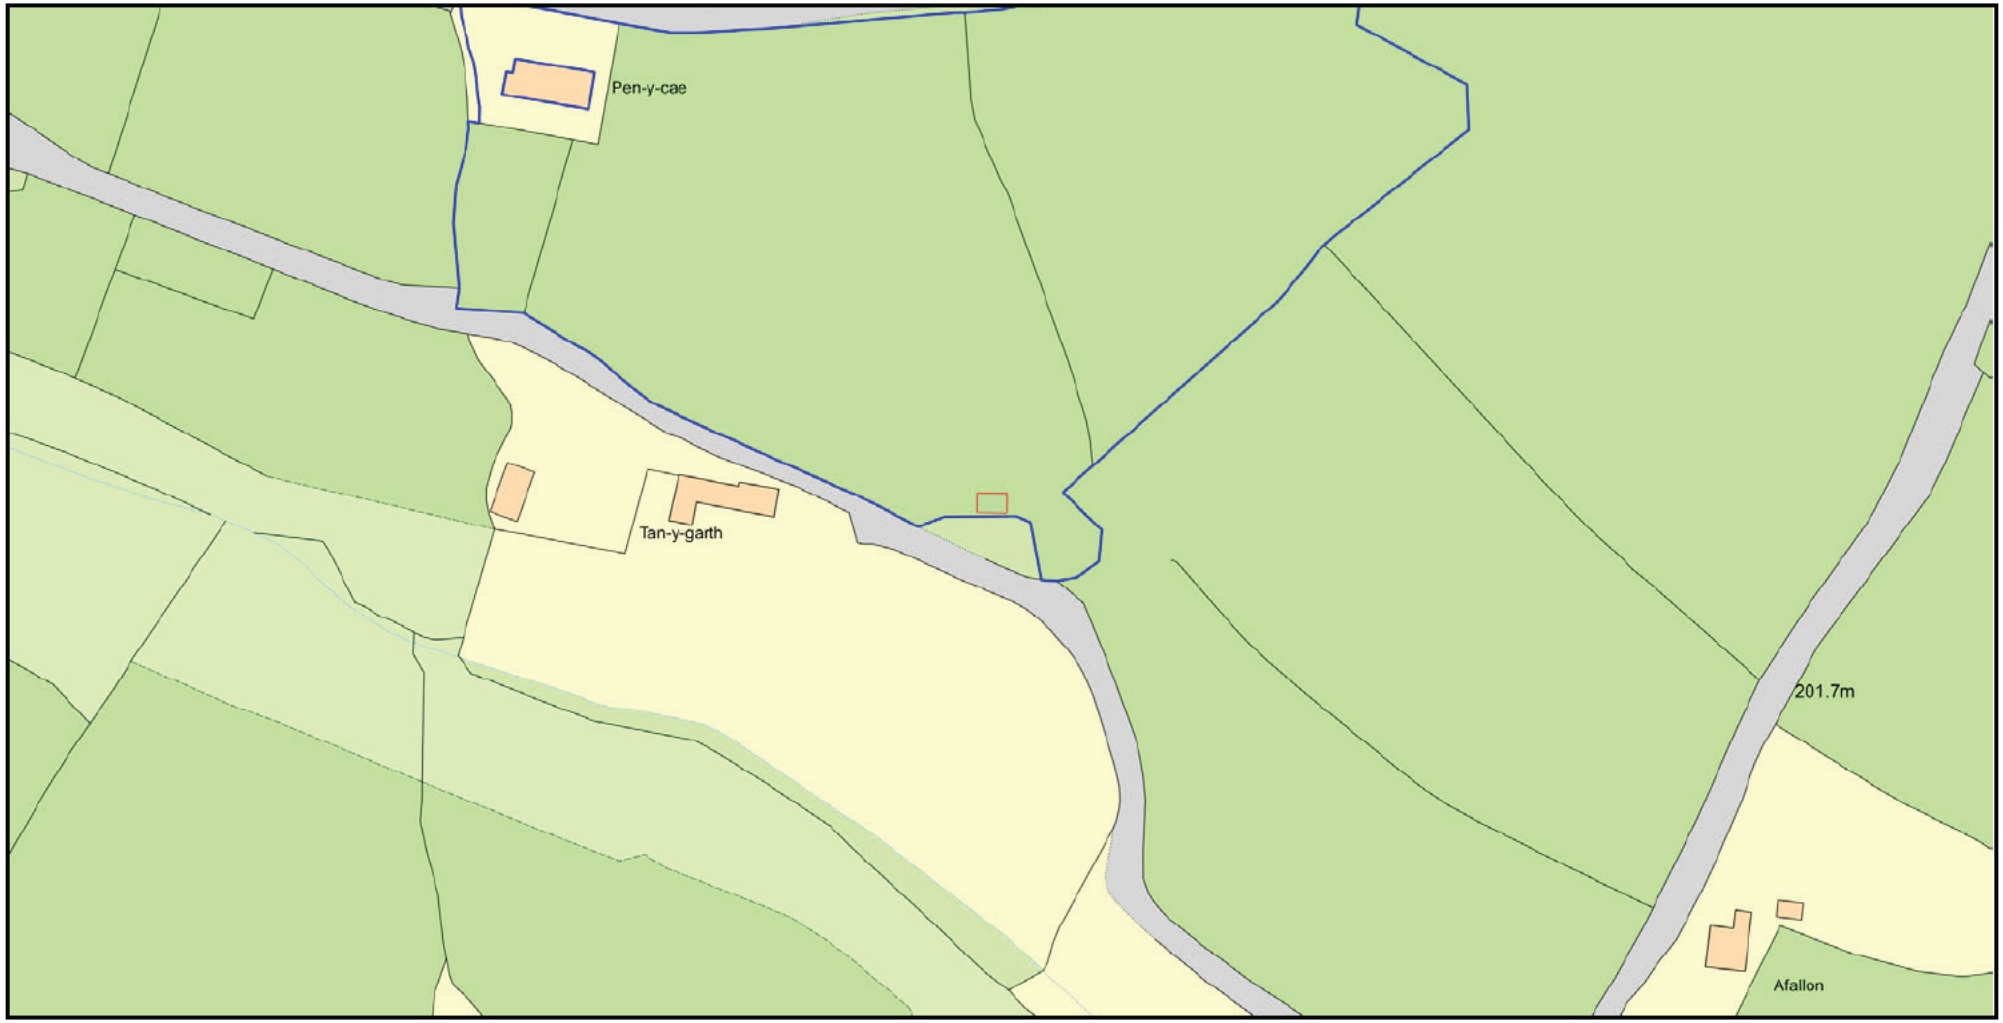

0 50
Metres

N

ReQuestaPlan

Plan Produced for: [redacted]

Date Produced: 13 Apr 2026

Plan Reference Number: TQRQM26103132943025

Scale: 1:1250 @ A4

© Crown copyright and database rights 2025 OS 100042766