


LOCATION PLAN


0 5 10 20 30 40 50
Meters
Scale 1:1250

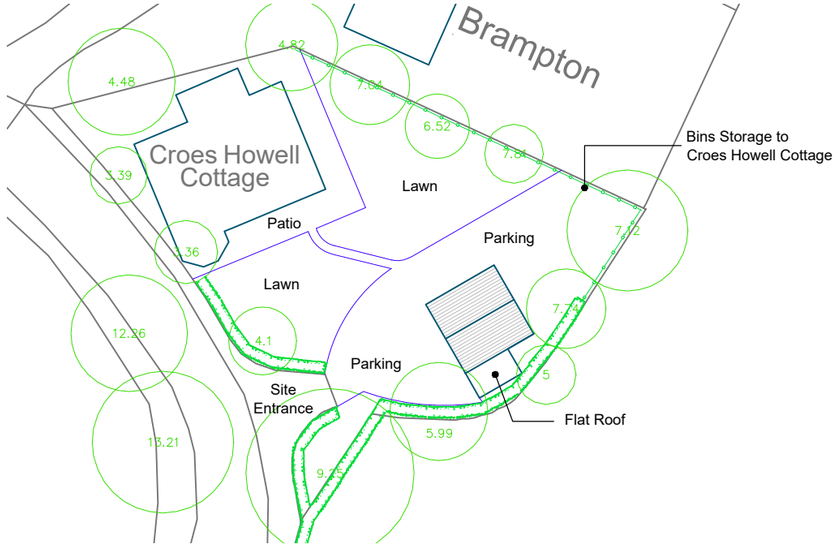

EXISTING BLOCK PLAN

0 5 10 15 20
Meters
Scale 1:500

6.58 Existing Tree's with Heights. Taken from OS Data.

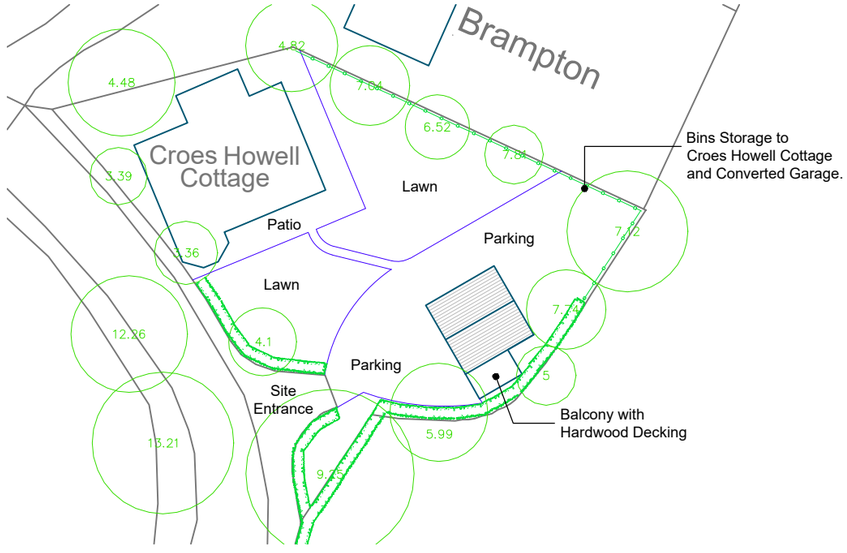

PROPOSED BLOCK PLAN

0 5 10 15 20
Meters
Scale 1:500

Hard Standing

Site Area = 881M² 0.0881h

N

REV	INT	DETAILS	DATE
-	-	-	-

APC ARCHITECTURAL SERVICES
Tel: 01745 337052. Mobile: 07341 165 834

ALL DIMS IN MM. IF IN DOUBT, ASK

SCALE: 1:100 @ A3	TOLERANCE: + -
DRAWN BY: APC	CHECKED BY:
DATE: 10.04.2026	REVISION:

DRAWING NO: 182/L1

DRAWING TITLE: Location & Block Plans

JOB TITLE: Change of use from existing Garage to one Bedroom Flat and Games Room.

CLIENT: Darryl Williams. Croeshowell Cottage
Croeshowell Lane, Burton LL12 0LB

© - All rights reserved
Copyright APC Architectural Services.