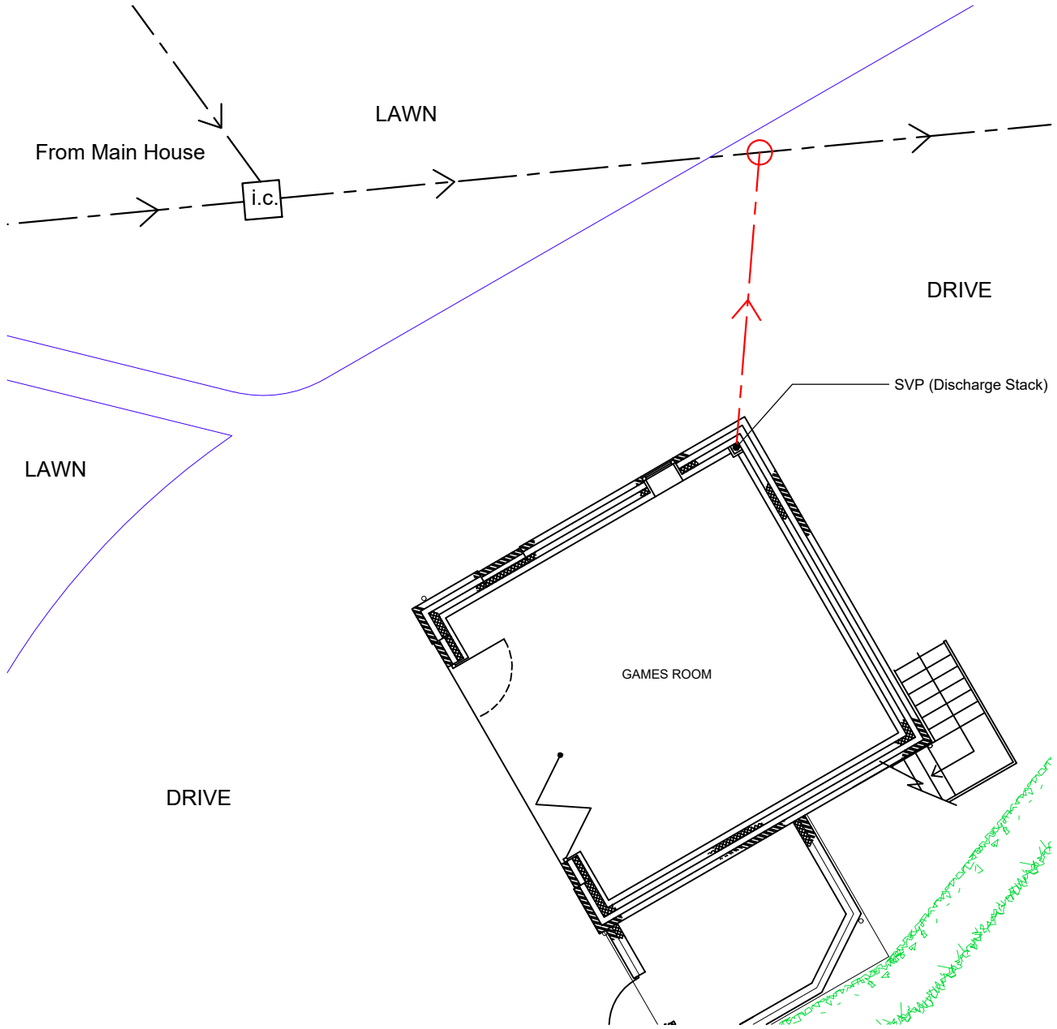


EXISTING FOUL DRAINS and INSPECTION CHAMBER

NEW FOUL DRAIN and INSPECTION CHAMBER

N

FOUL DRAINS LAYOUT

0 1 2 3 4 5
Meters
Scale 1:100

REV	INT	DETAILS	DATE
-	-	-	-

APC ARCHITECTURAL SERVICES
Tel: 01745 337052. Mobile: 07341 165 834

ALL DIMS IN MM. IF IN DOUBT, ASK

SCALE: 1:100 @ A3	TOLERANCE: + -
DRAWN BY: APC	CHECKED BY:
DATE: 10.04.2026	REVISION:

DRAWING NO: 182/D1

DRAWING TITLE: Foul Drains

JOB TITLE: Change of use from existing Garage to one Bedroom Flat and Games Room.

CLIENT: Darryl Williams. Croeshowell Cottage Croeshowell Lane, Burton LL12 0LB

© - All rights reserved
Copyright APC Architectural Services.