



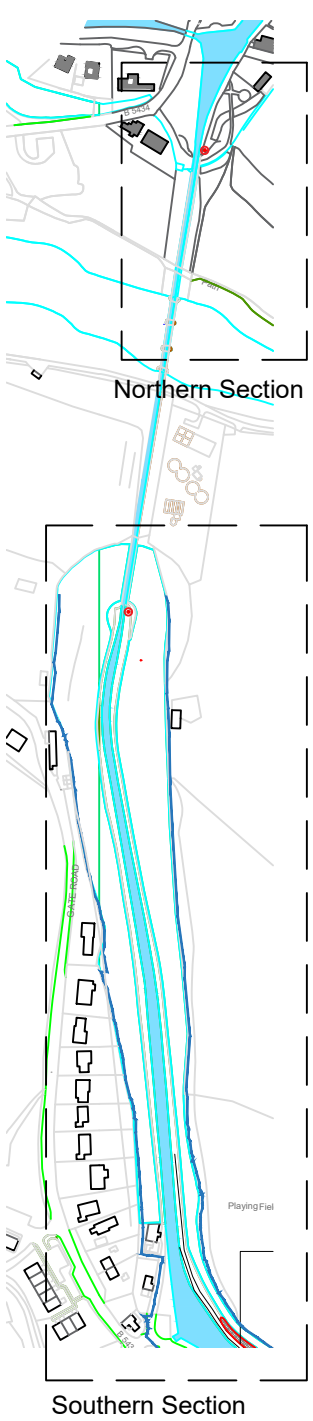

Site Location Plan :– Pontcysyllte Aqueduct – Southern Section (Froncysyllte)

Scale 1:1250@ A3

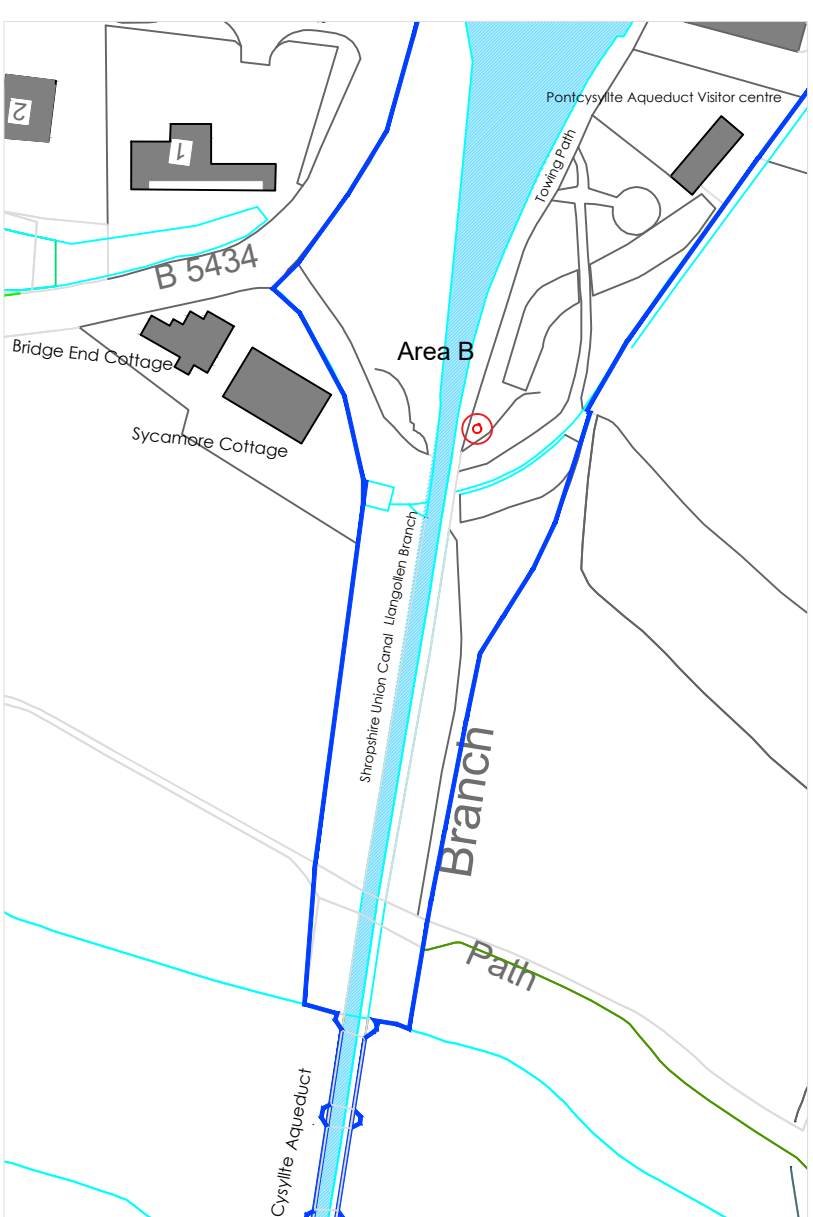

Site Location Plan: – Pontcysyllte Aqueduct – Northern Section (Trevor)

Scale 1:1250@ A3

Sheet Key

Application Boundary

Trust Property Boundary

1:1250

25m 0 25m

Approximate Site Address;

Land at Pontcysyllte Aqueduct, Trevor Wharf, Pontcysyllte, Wrexham (LL20 7TY)

NORTH

PLEASE NOTE - DRAWINGS ARE BASED ON AN O.S AND TOPOGRAPHICAL SURVEY. DRAWINGS TO BE CHECKED, APPROVED BY A STRUCTURAL ENGINEER PRIOR TO ANY WORKS ON SITE. MEASUREMENTS, LEVELS AND CO-ORDINATES SHOULD BE CHECKED ON SITE AND CONFIRMED PRIOR TO FABRICATIONS OR INSTALLATIONS.

Canal & River Trust
Making life better by water

THIS DRAWING AND THE DESIGNS DEPICTED ARE THE COPYRIGHT OF CANAL AND RIVER TRUST AND MAY NOT BE REPRODUCED OR MADE USE OF, EITHER DIRECTLY OR INDIRECTLY WITHOUT EXPRESS WRITTEN CONSENT.

Sheet: Site Location Plan

Project: Pontcysyllte Aqueduct CCTV

Origin Date/ Auth	Drawing No.
08/04/2026 RS	P12223-CRT-LA-056-027-L-001
Scale: 1:1250 @ A3	Sheet Size: A3
Revision / Issue: V1	Revision Date: 06.02.2026

© Crown copyright and database rights. 2019. Ordnance Survey 100022432. © Next Perspectives. 2019. Contains Royal Mail data. © Royal Mail copyright and database right. 2019. Contains National Statistics data. © Crown copyright and database right. 2019 © Crown copyright material is reproduced with the permission of Land Registry under delegated authority from the Controller of HMSO