
Camera
Type: 4k Solar 4G Camera Kit
Dimensions:
882.6 mm × 706.3 mm × 760 mm (34.8" × 27.8" × 29.9") (Max. size of the camera after it is completely assembled)

Column

Type: Root-mounted steel CCTV column
Height above ground: [5m – confirm camera sizing]
Material: Hot-dip galvanised steel to BS EN ISO 1461
Finish: Polyester powder coated (colour Anthratice RAL 7016)
Wall thickness: As manufacturer's standard for wind loading and equipment weight
Access: Flush-fitting lockable access door with anti-vandal fixings
Cable Management: Internal cable routing with draw wire
Mounting: Pre-drilled or adaptable head to receive CCTV camera brackets

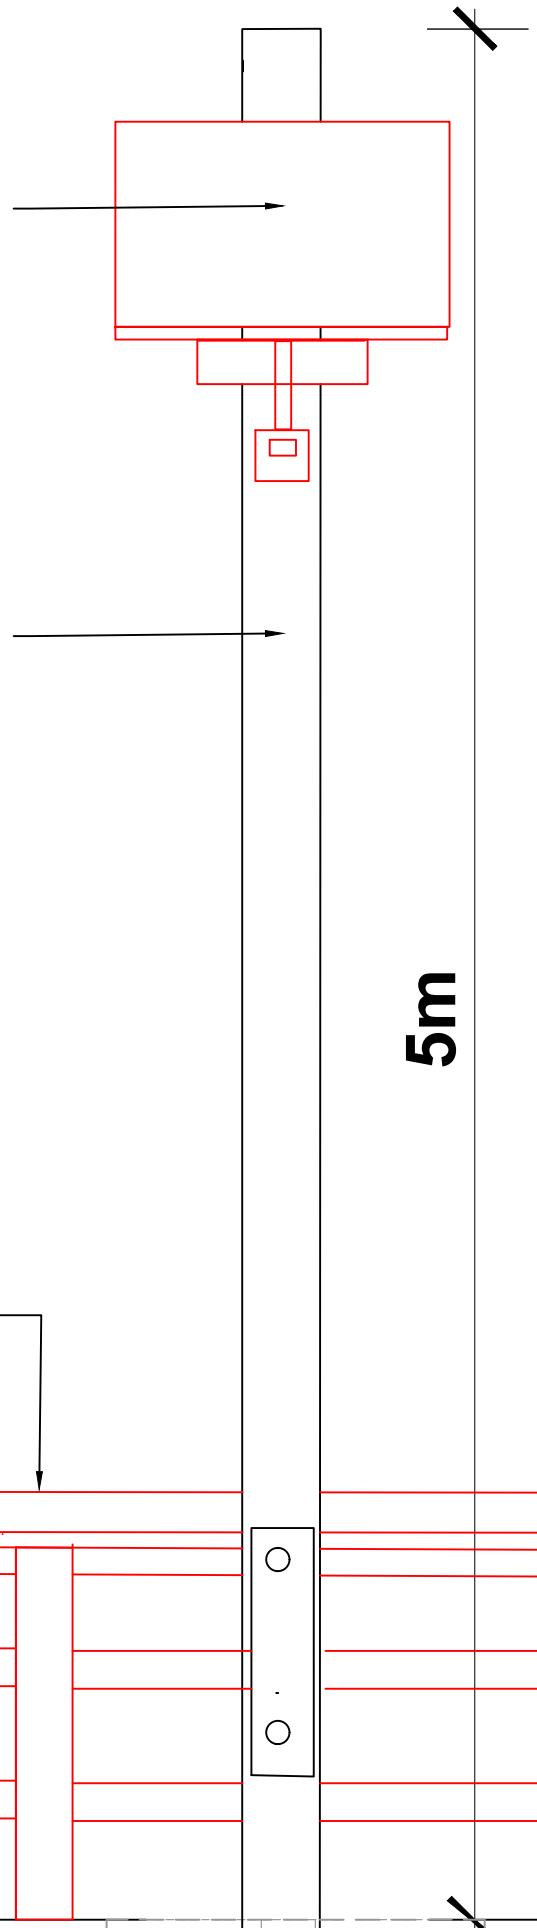


CCTV Column – Root Mounted – 1.0 m Deep Foundation
Specification
1. General
Provide and install a root mounted CCTV column complete with concrete foundation, cabling ducts, earthing, and associated fixings.
Foundation detail to be confirmed by structural engineer

.

Proposed elevation

Scale 1:20@ A3

0mm 250mm 500mm 1000mm (1m)
Scale Bar 1/20@ A3

PLEASE NOTE - DRAWINGS ARE BASED ON AN O.S AND TOPOGRAPHICAL SURVEY. DRAWINGS TO BE CHECKED, APPROVED BY A STRUCTURAL ENGINEER PRIOR TO ANY WORKS ON SITE. MEASUREMENTS, LEVELS AND CO-ORDINATES SHOULD BE CHECKED ON SITE AND CONFIRMED PRIOR TO FABRICATIONS OR INSTALLATIONS.

Canal & River Trust
Making life better by water

THIS DRAWING AND THE DESIGNS DEPICTED ARE THE COPYRIGHT OF CANAL AND RIVER TRUST AND MAY NOT BE REPRODUCED OR MADE USE OF, EITHER DIRECTLY OR INDIRECTLY WITHOUT EXPRESS WRITTEN CONSENT.

Sheet
CCTV Proposed Elevation

Project
Pontcysyllte Aqueduct CCTV

| Origin Date/ Auth | Drawing No. |
|---|---|
| 08/04/2026 RS | P12223-CRT-LA -056-027-L-004 |
| Scale 1:20 @ A3 | Sheet Size A3 |
| Revision / Issue V1 | Revision Date 16.04.2026 |

© Crown copyright and database rights. 2019. Ordnance Survey 100022432. © Next Perspectives. 2019. Contains Royal Mail data. © Royal Mail copyright and database right. 2019. Contains National Statistics data. © Crown copyright and database right. 2019 © Crown copyright material is reproduced with the permission of Land Registry under delegated authority from the Controller of HMSO