
Location Plan

Site Address: **Gamford House, Gamford Lane, Rossett, Wrexham, LL12 0EW**

PlanningPortal

Date Produced: **21-Apr-2026**

Scale: **1:1250 @A3**

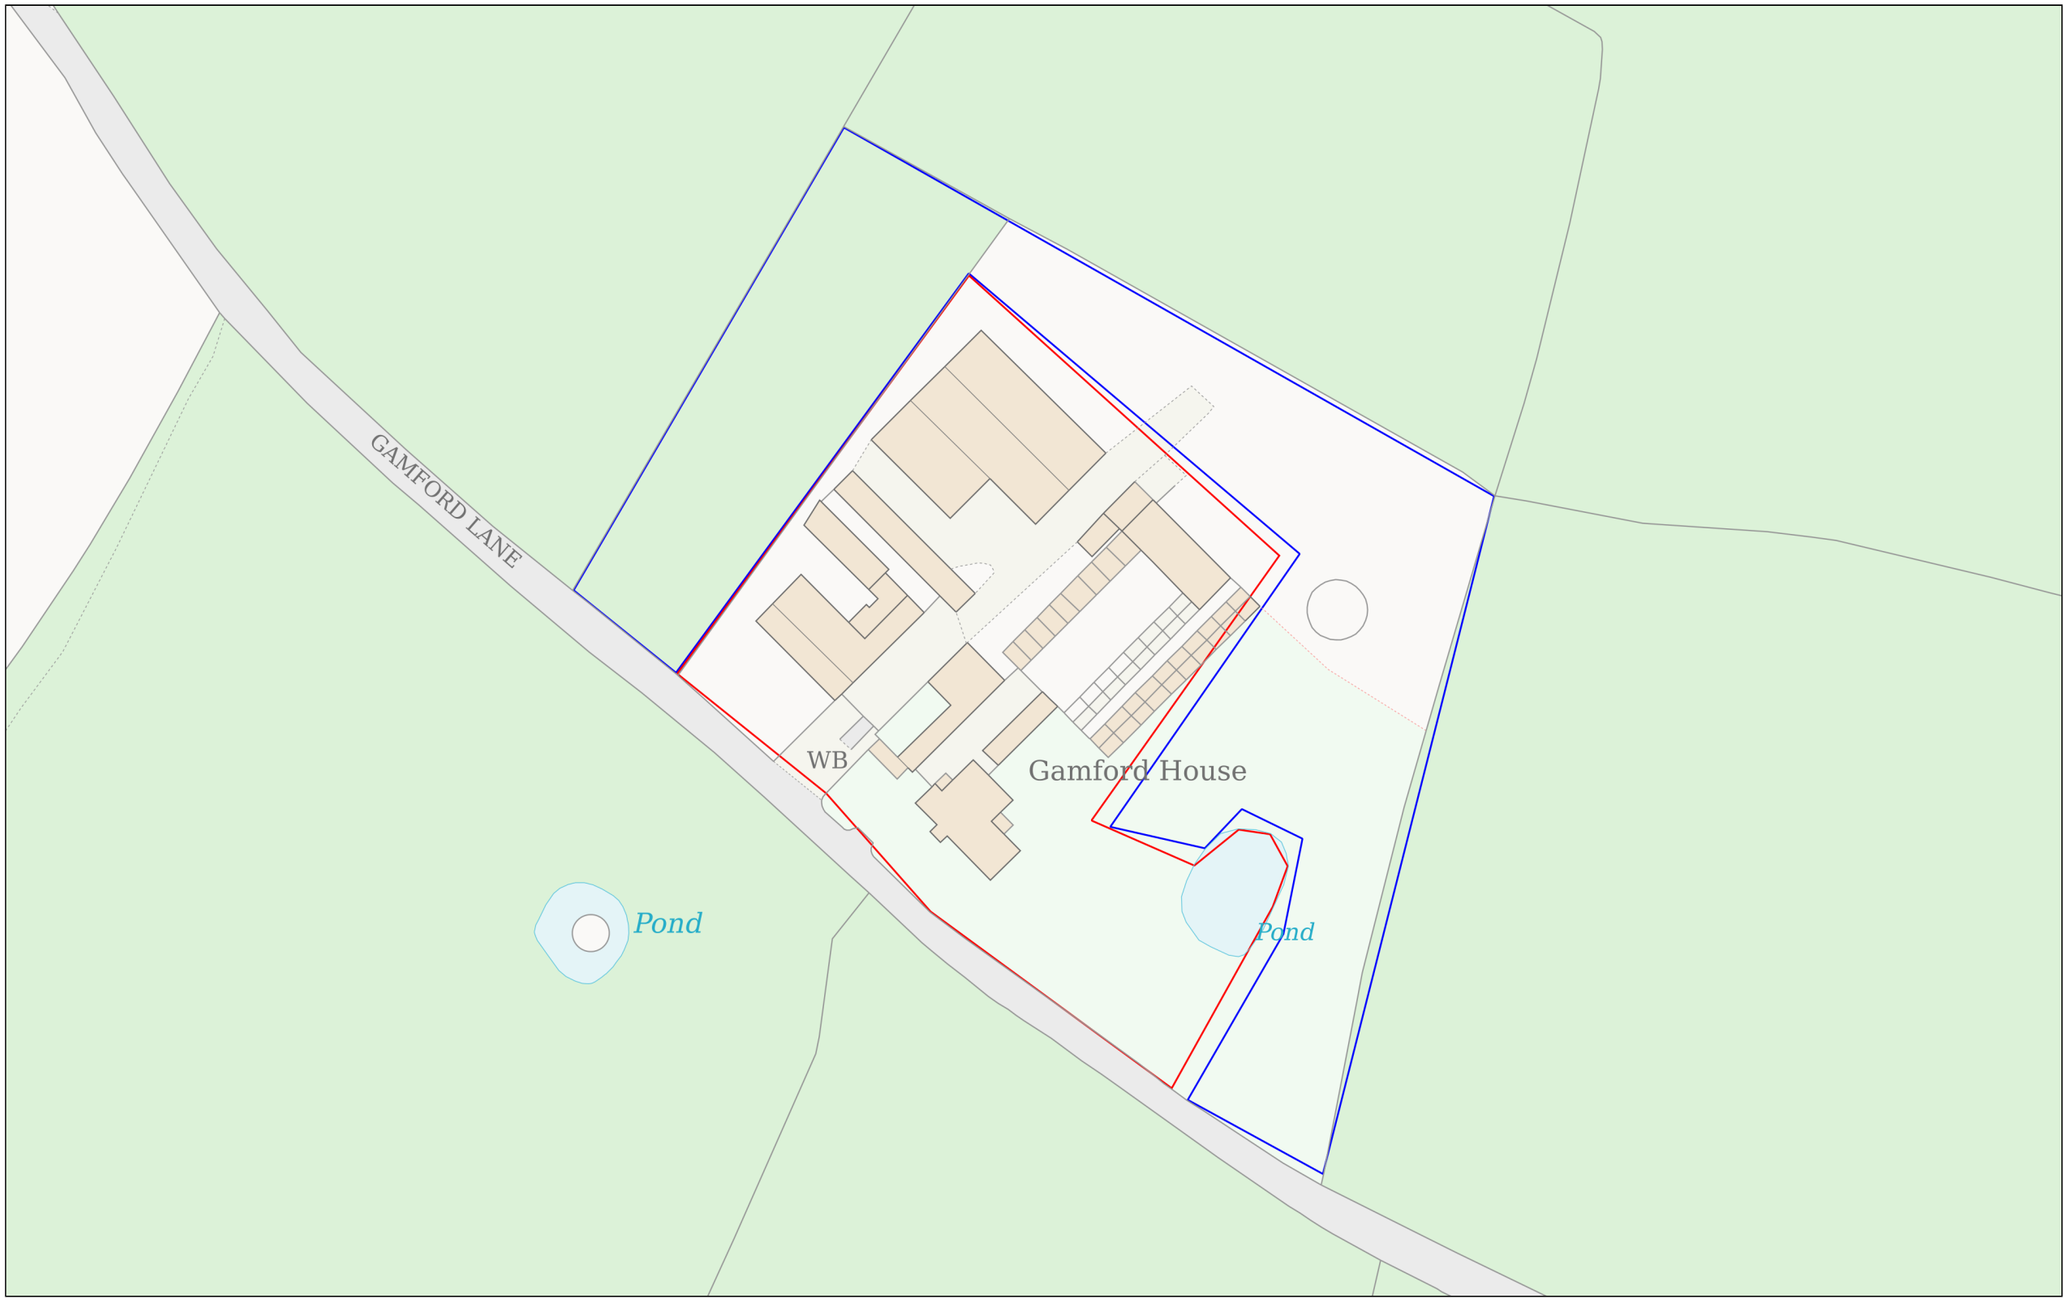

Planning Portal Reference: **PP-14866798v1**

0 50

Metres

Powered By TerraQuest

© Crown copyright and database rights 2026 OS 100042766