
ORIGINAL APPROVED

COPY FROM APPROVED FLOOR PLAN 3697-25

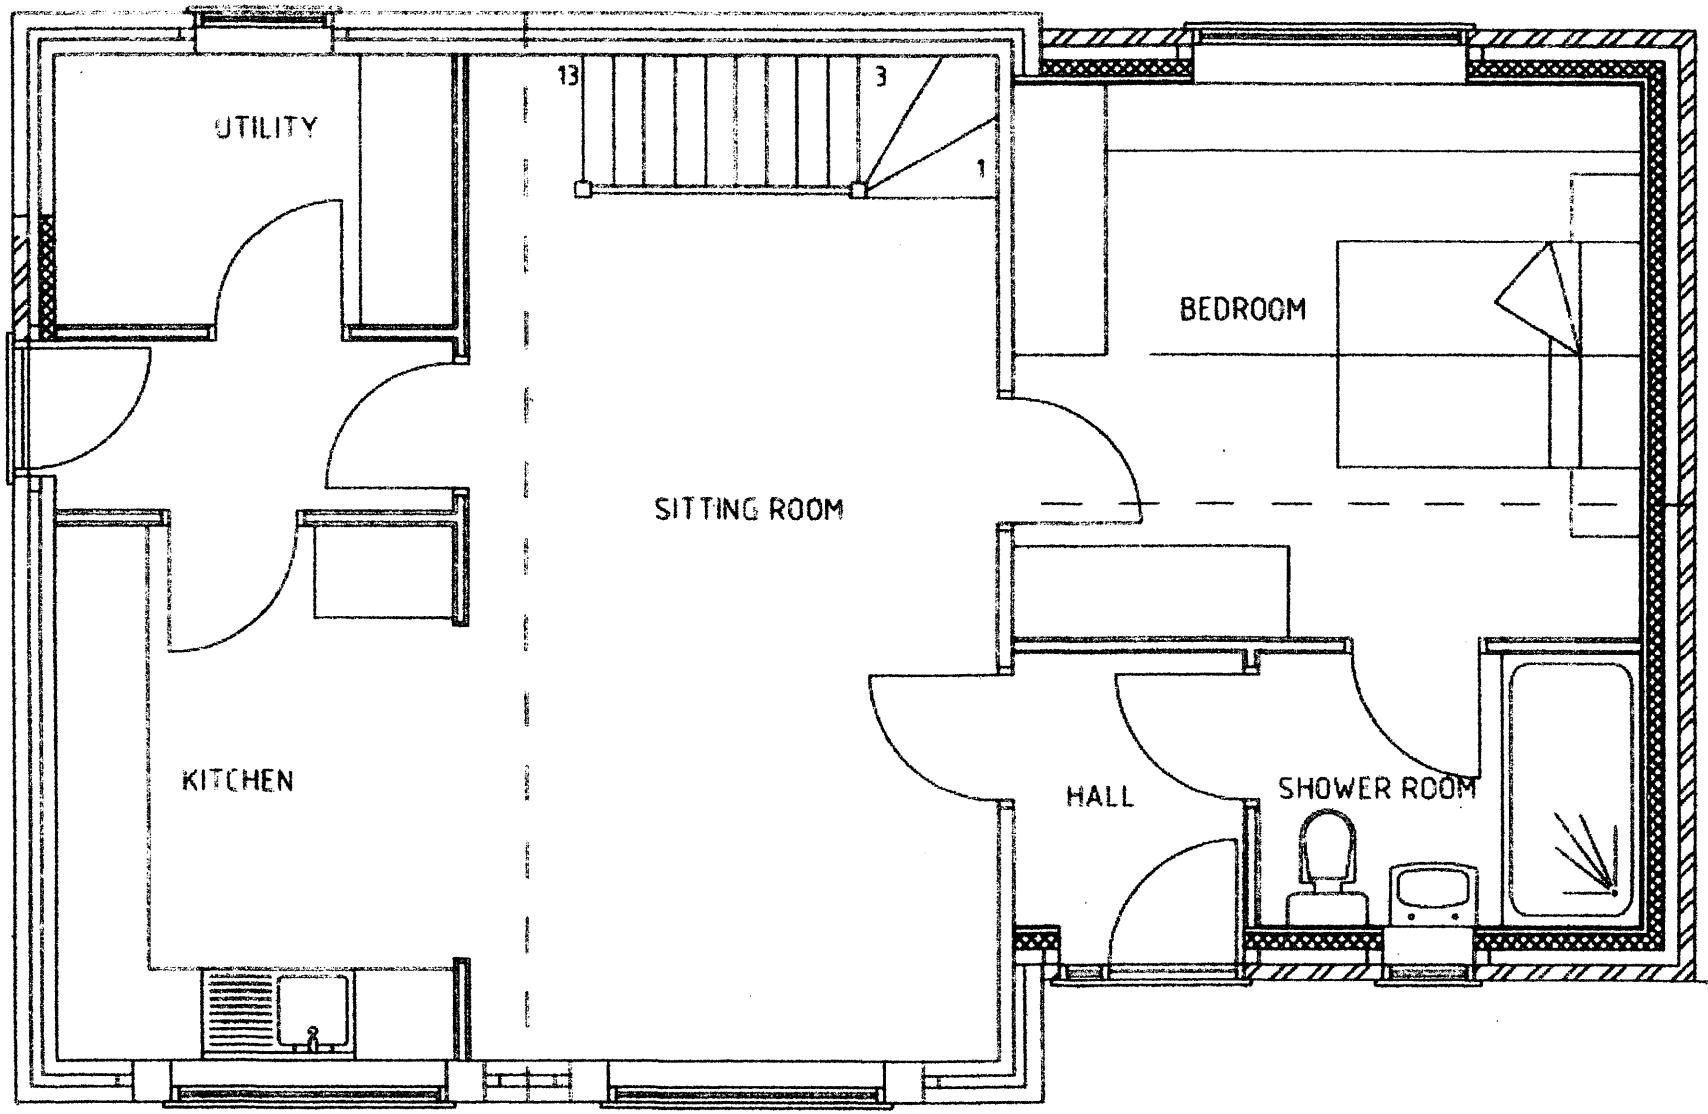

GROUND FLOOR PLAN AS PROPOSED