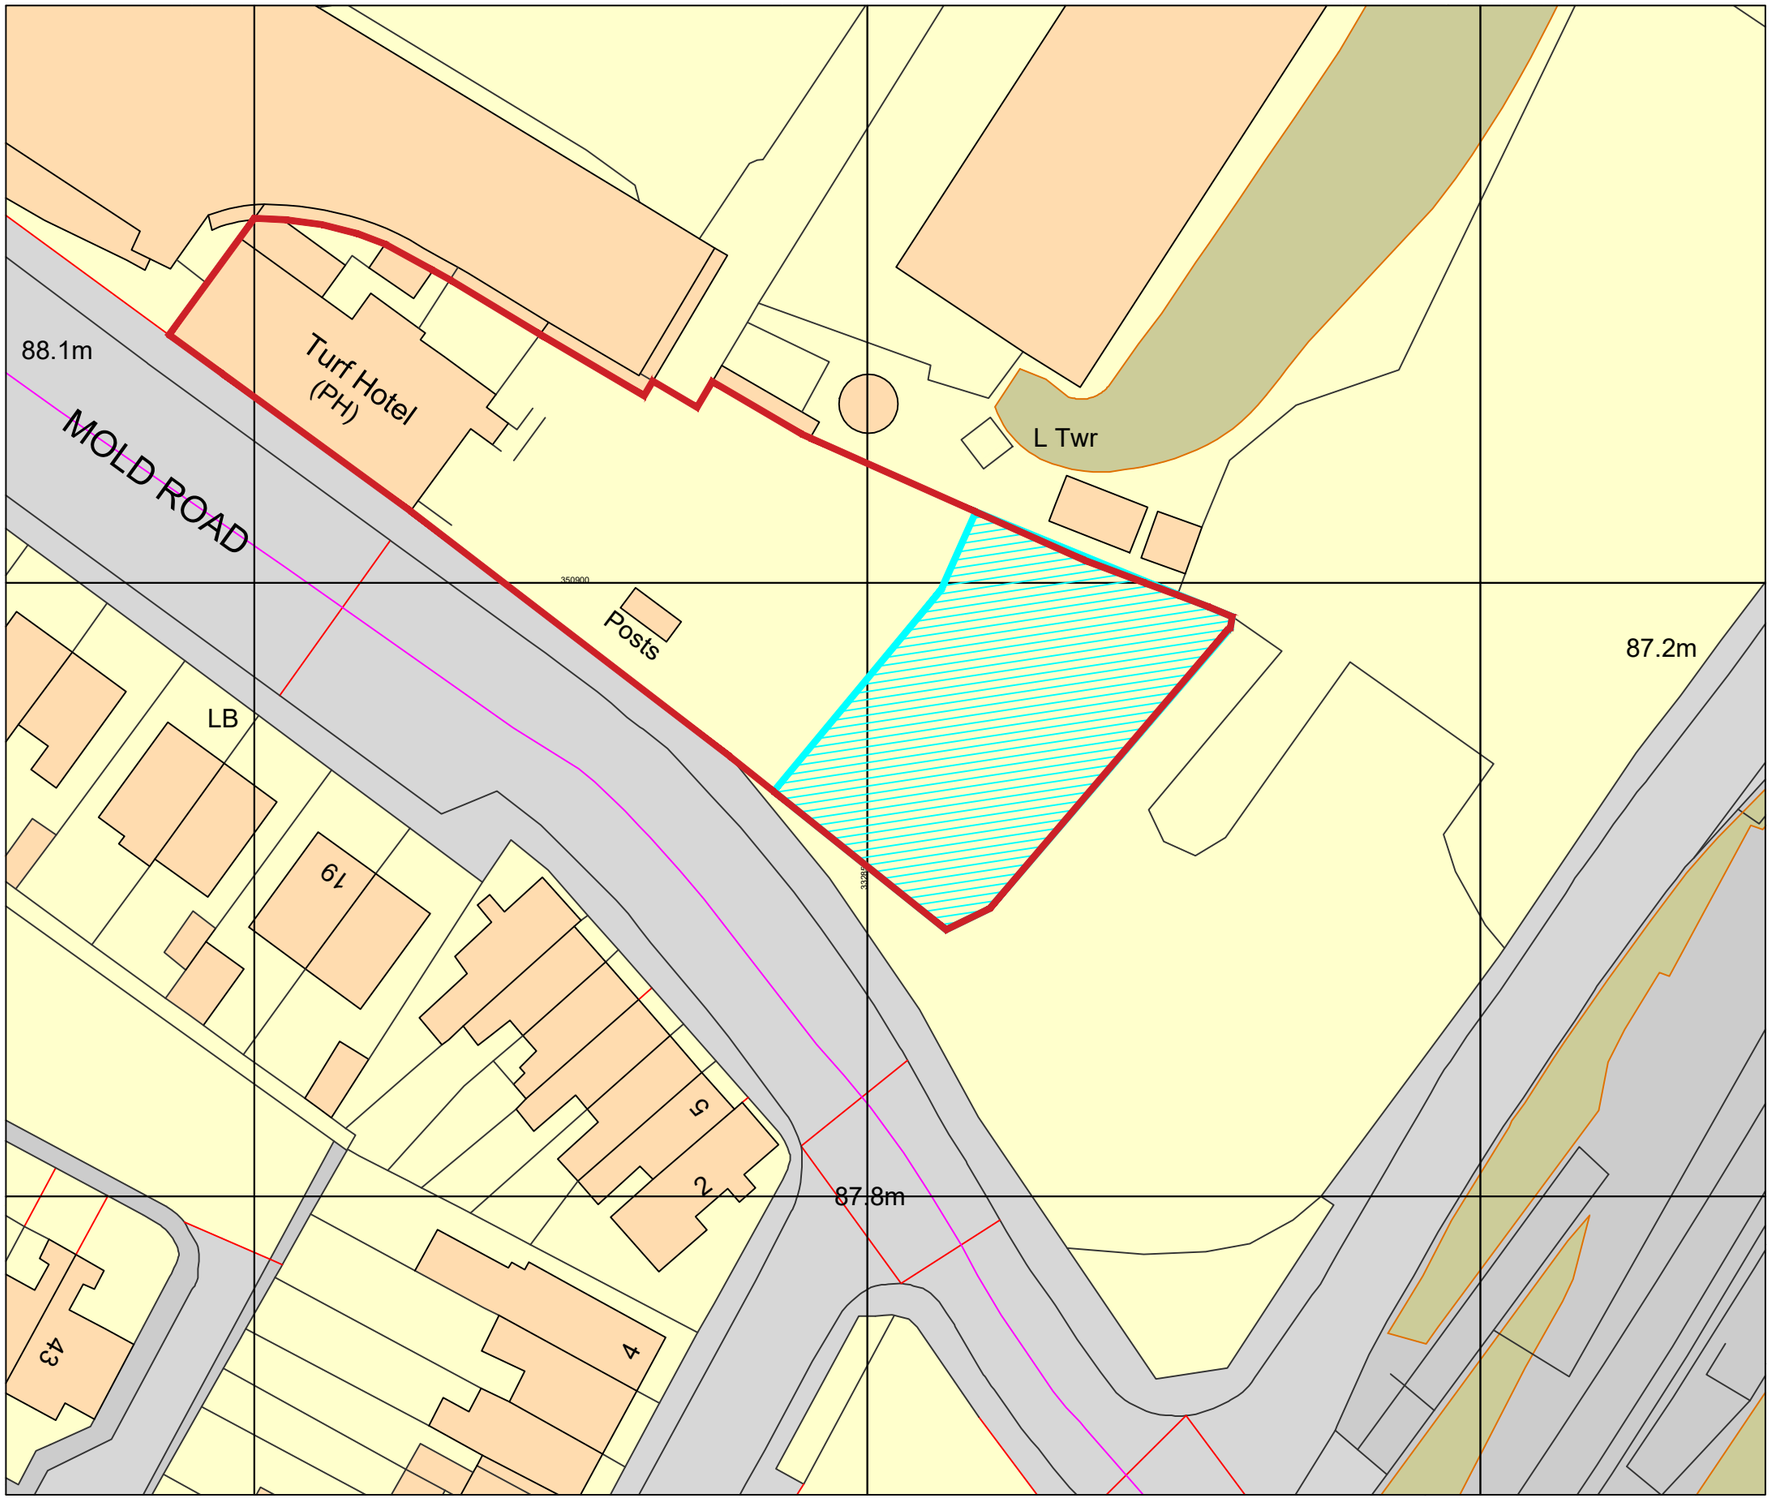



North
W E
S

Proposed
External Works

Site Boundary

All levels and dimensions must be checked on site by contractor prior to commencement of works. Any variations must be reported to JSA Design.
All information hereon in is the copyright of JSA Design. Copying in full or in part is forbidden without the written permission from JSA Design.

m 0 5 10 15 20 25 30 35 40 45 50
SCALE
1:500

- -

Client
Admiral Taverns

| | | | |
|---|---|---|---|
| Date | FEB 26 | Status | STAT |
| Drawn | MCW | Checked | JPS |
| Scale | 1:500 | Size | A3 |

Rev.

Drawing No.
655-401

Drawing Title
BLOCK PLAN

Project Title
The Turf Hotel,
Mold Road, Wrexham,
LL11 2AH

JSA DESIGN