
\\10.10.3.4\Projects\2651-2700\2658-03 Legacy BSF Revised Scheme\Dwgs\CAD\Planning Drawings\NMA\2658-03-03 General Arrangement Rev A.dwg

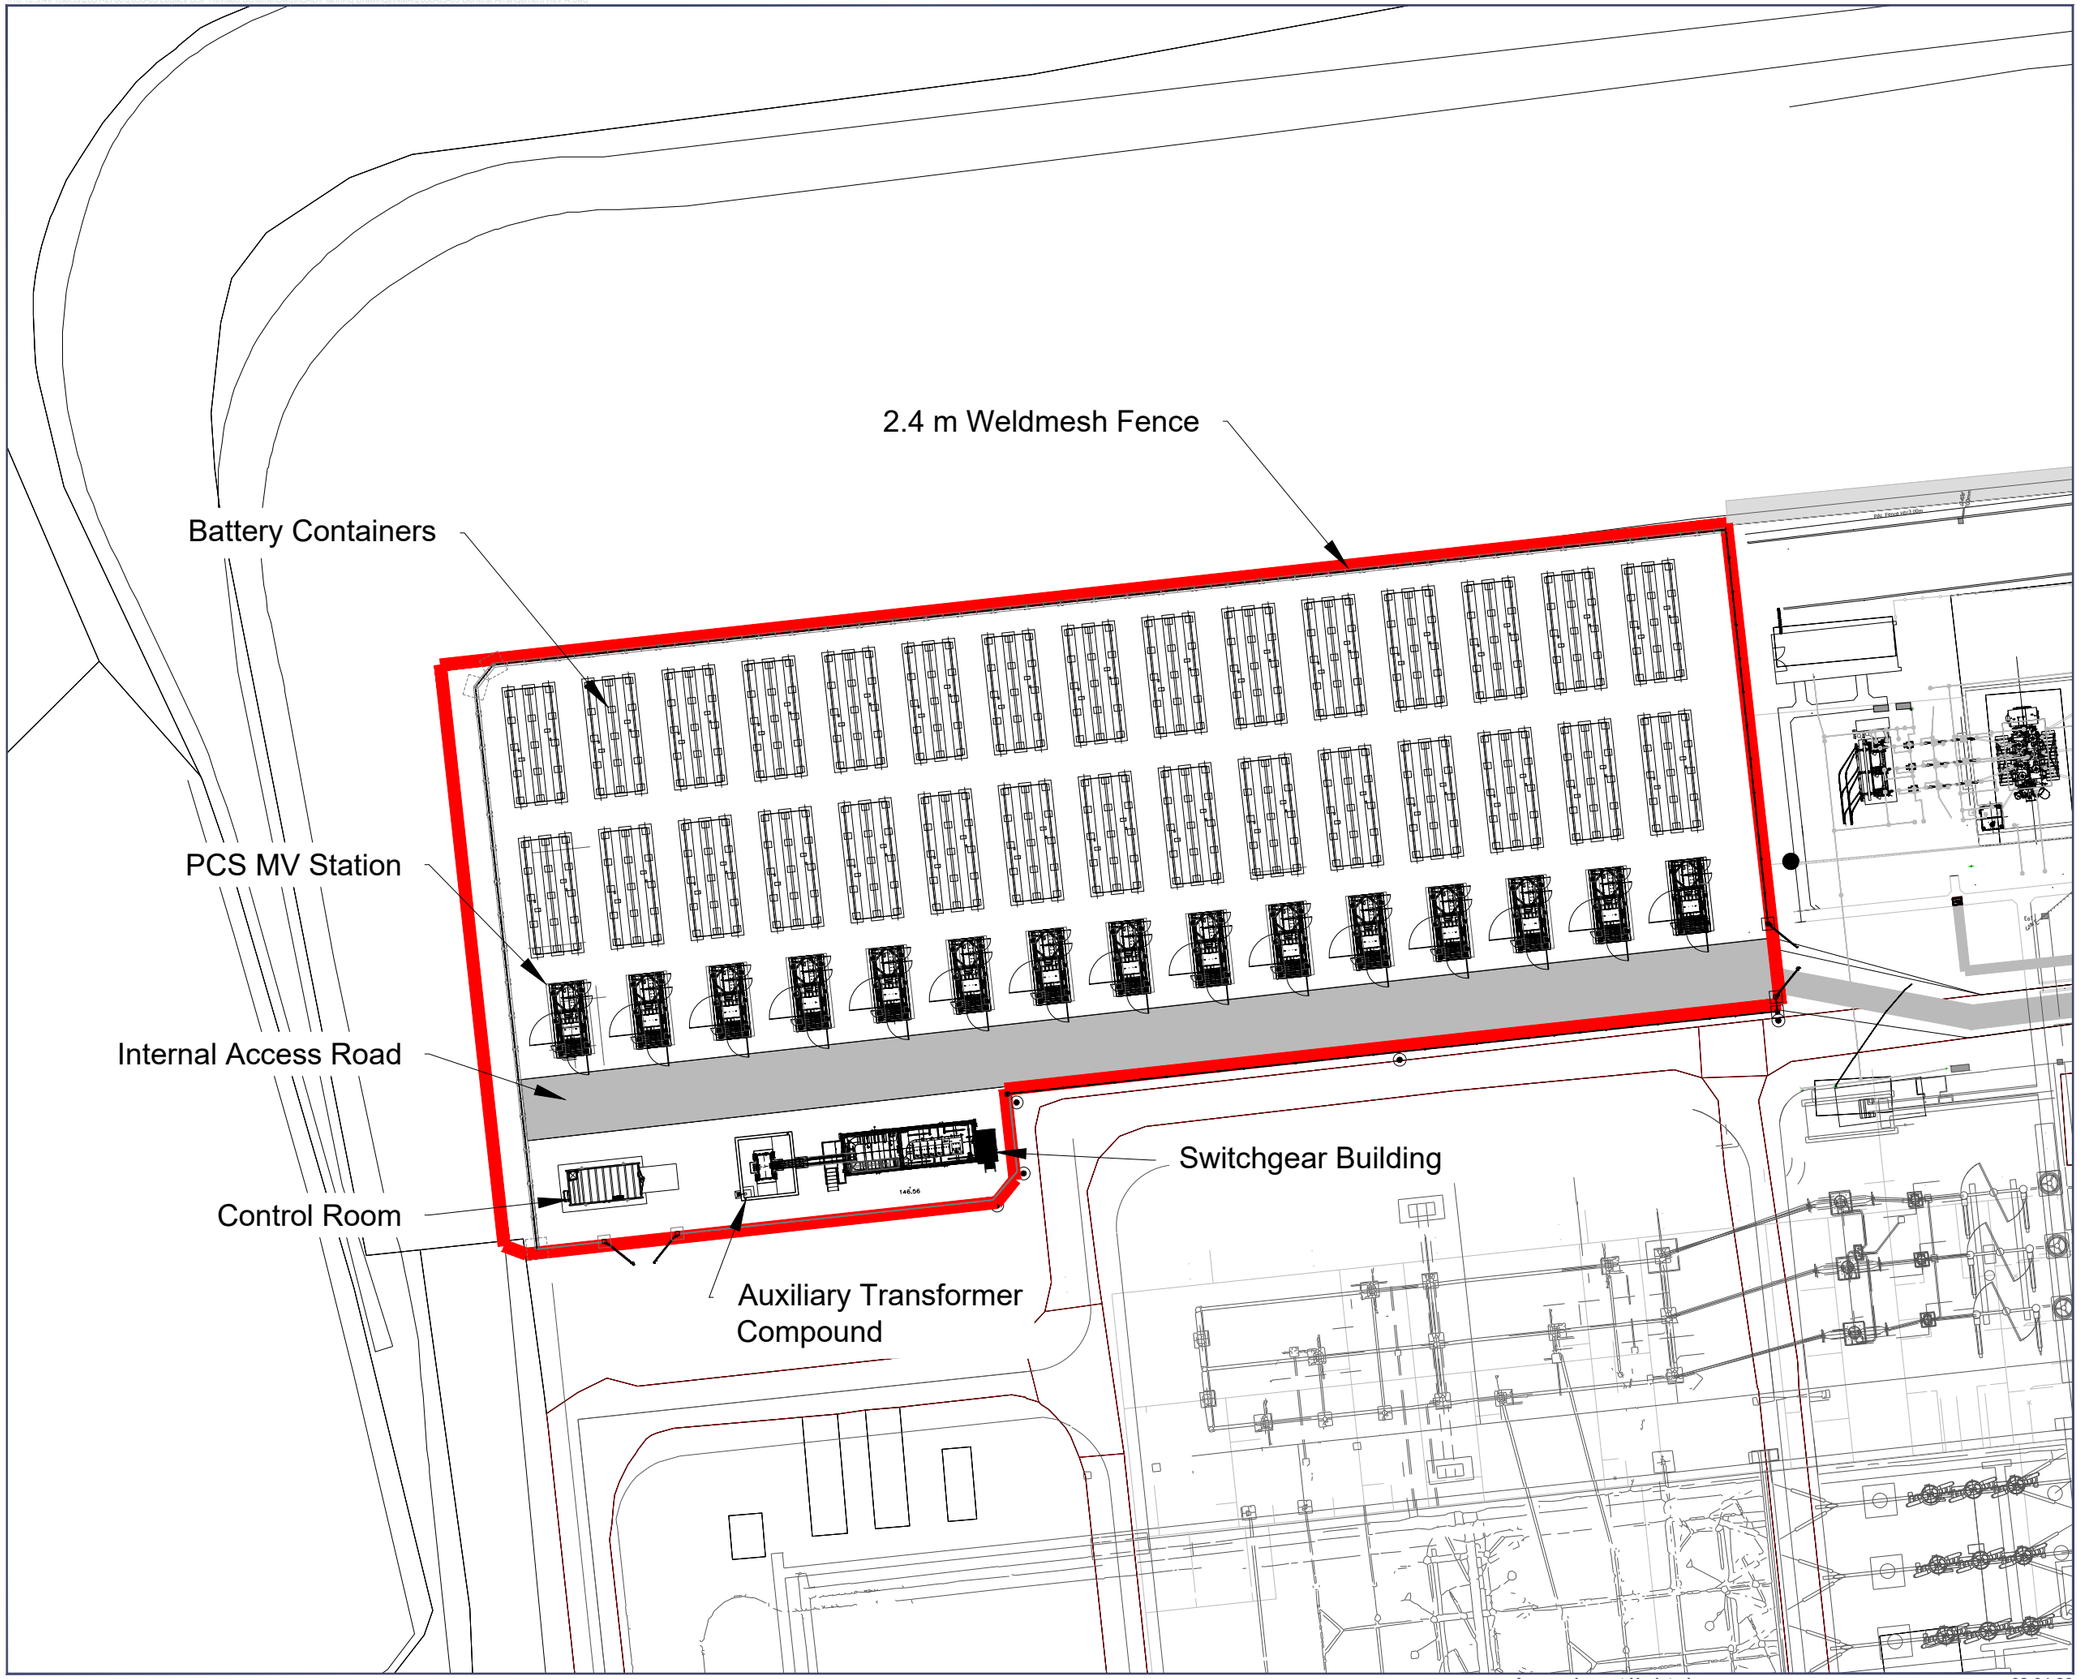

This drawing is the copyright of AXIS P.E.D Limited and may not be loaned, copied or reproduced in any way - or used for any offer, quote, tender or construction purposes without written consent of the company to do so. Follow any figured dimensions - do not scale for construction purposes. If in doubt ask.

N

revision: **A** desc: **Layout Updated** date: **02-04-26**

0 10 20 30 40 50m

0344 8700 007
axis.co.uk

Client
Pelagic Energy

Project
Legacy BESS NMA

Drawing Title
General Arrangement

Scale
1:500 @A3

Status
--

Date
April 2026

Drawn
JD

Checked
JMg

Dwg no
2658-03-03

Rev
A