
\\10.10.3.4\Projects\2651-2700\2658-03 Legacy BSF Revised Scheme\Dwgs\CAD\Planning Drawings\NMA\2658-03-11 Hard Landscaping Plan RevA.dwg

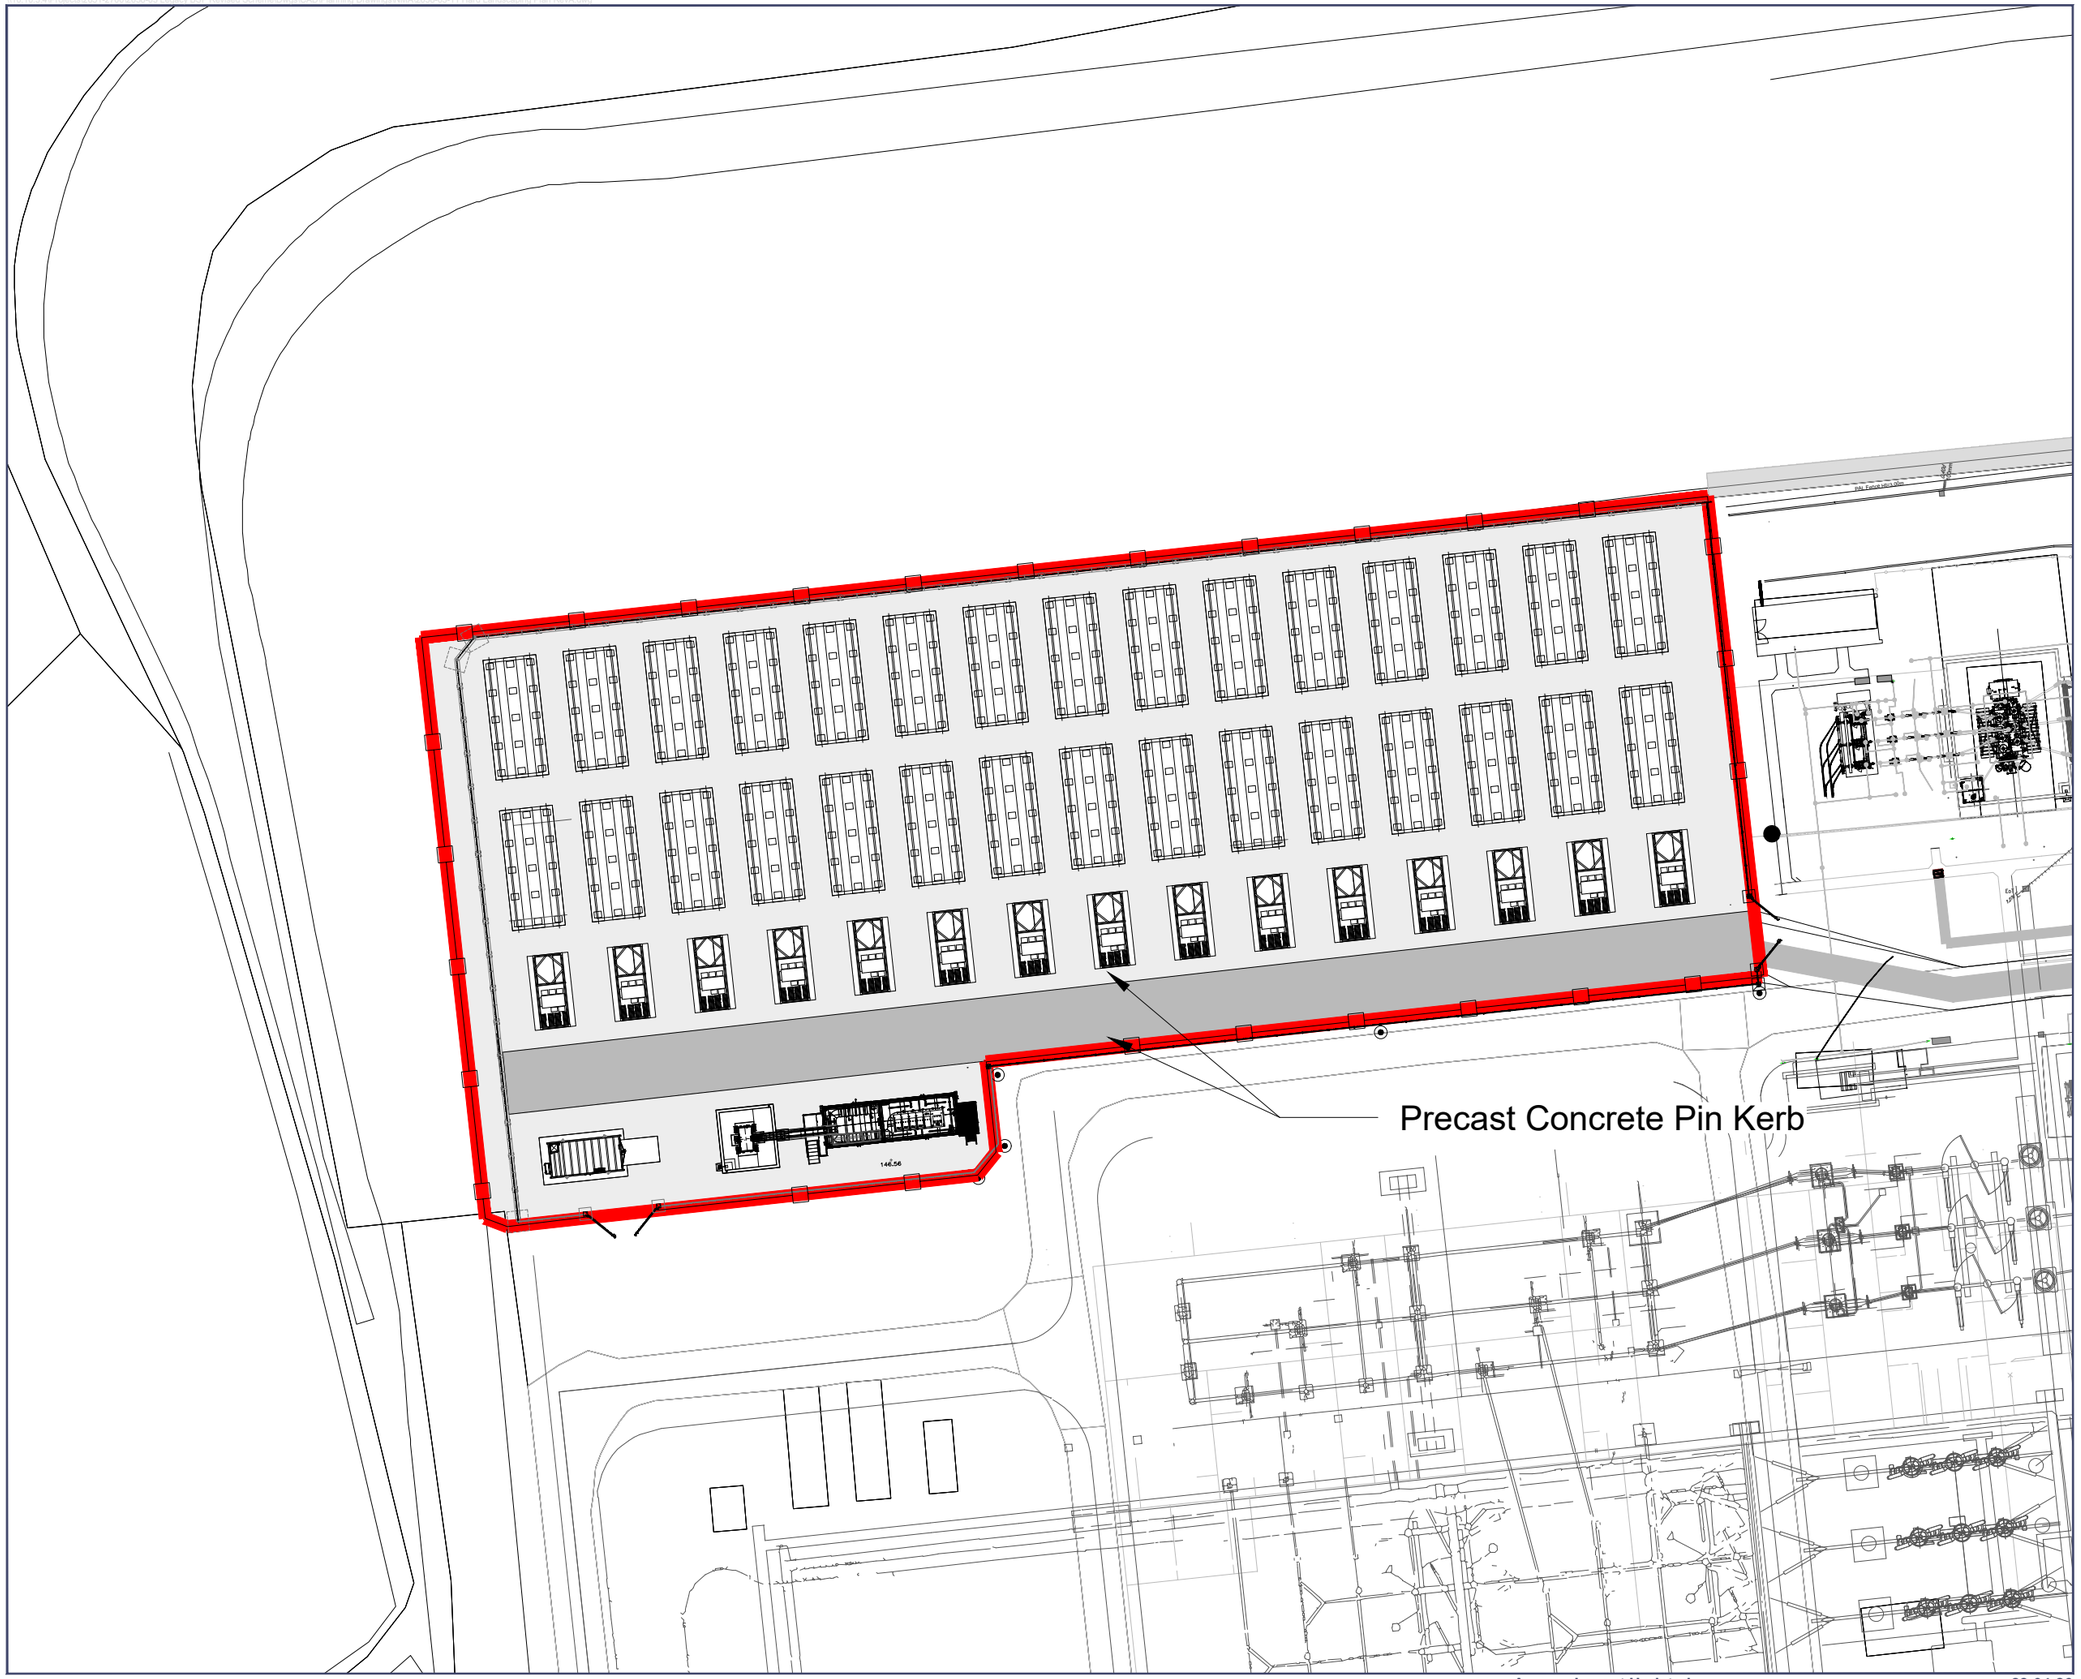


DOT Type 1 Material

Compacted DOT Type 3 Permeable Surface Material

This drawing is the copyright of AXIS P.E.D Limited and may not be loaned, copied or reproduced in any way - or used for any offer, quote, tender or construction purposes without written consent of the company to do so. Follow any figured dimensions - do not scale for construction purposes. If in doubt ask.

Reproduced by permission of Ordnance Survey on behalf of HMSO. © Crown copyright & database right 2023. All rights reserved. Ordnance Survey Licence number AL 100036678

N

revision: **A** desc: **Layout Updated** date: **28-04-26**

0 10 20 30 40 50m

0344 8700 007

axis.co.uk

Client

**Pelagic Energy**

Project

**Legacy Battery Energy Storage System**

Drawing Title

**Hard Landscaping Plan**

Scale: **1:500 @A3**

Status: **--**

Date: **January 2024**

Drawn: **SK**

Checked: **JM**

Dwg no: **2658-03-11**

Rev: **A**