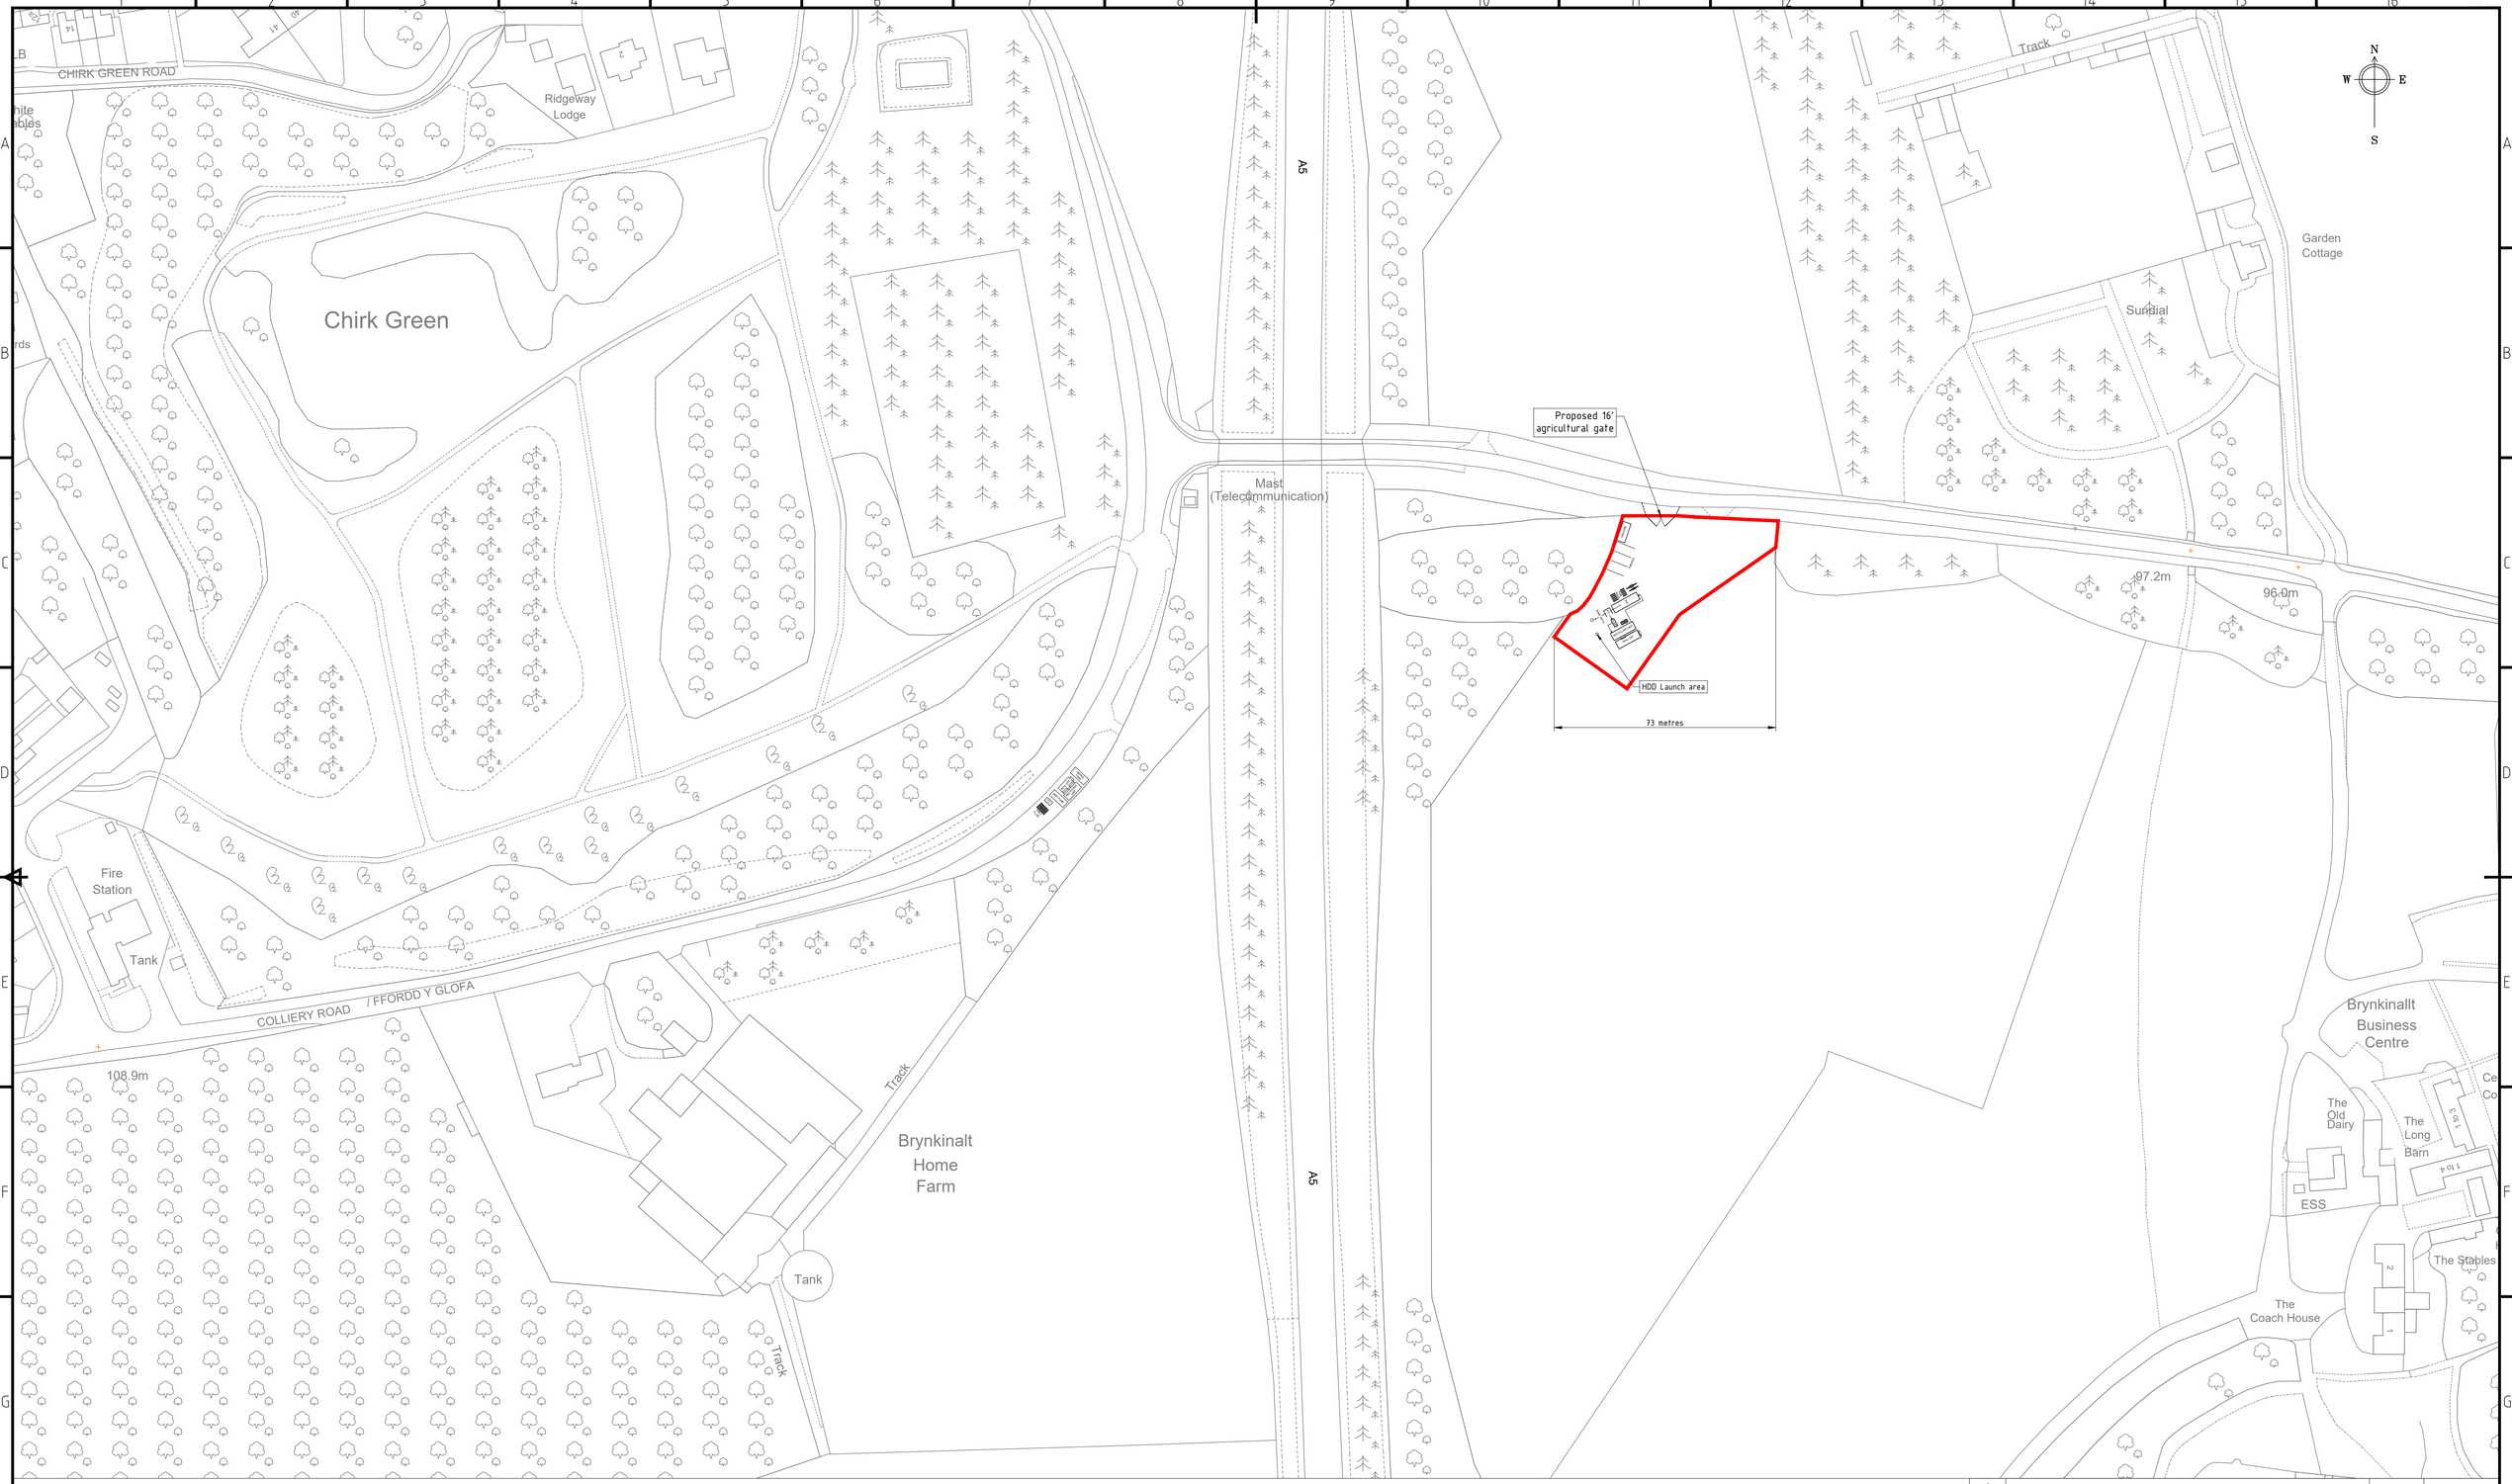


Legend

Work area on private land (2,050m²)

Index	Modification	Date	Name
C			
B			
A	Cable route	28/11/2025	A. Hilditch

KRONOSPAN STATUS
Date 28/11/2025

STATUS	RELEASED FOR
KRONOSPAN	YYYY-MM-DD
XXX-MM-DD	
DISTRIBUTION	QUALITY PROOF
YYYY-MM-DD	YYYY-MM-DD
####	
CERTIFIED	YYYY-MM-DD

WARNING!
Any modifications on this drawing must be approved by Kronospan Technical AG. Unauthorized modifications will void this certification.

CERTIFIED

This drawing is the property of Kronospan Technical AG. Unauthorized distribution or utilization without prior written consent is strictly prohibited and unlawful.

Status

xylo
Xylo Technologies AG
Ruthofstrasse 1
CH-9052 Niederteufen
Schweiz

Technology

kronospan
Kronospan Ltd
Maesgwyn Farm
LL14 5NT Chirk, Wrexham
United Kingdom

	Date	Name
Project leader		
Drawn	06/05/2025	A. Hilditch
Checked		

Size: A1
Scale: 1:1000
origin
Norm: ISO


Project number
Project name

Description
132kV Grid Connection
Working areas - HDD Proposal


Drawing number: 8000_256
Index: A
Sheet/Number: 1/1

Sub Category
Division
Process
Subprocess

Entry Compound Layout

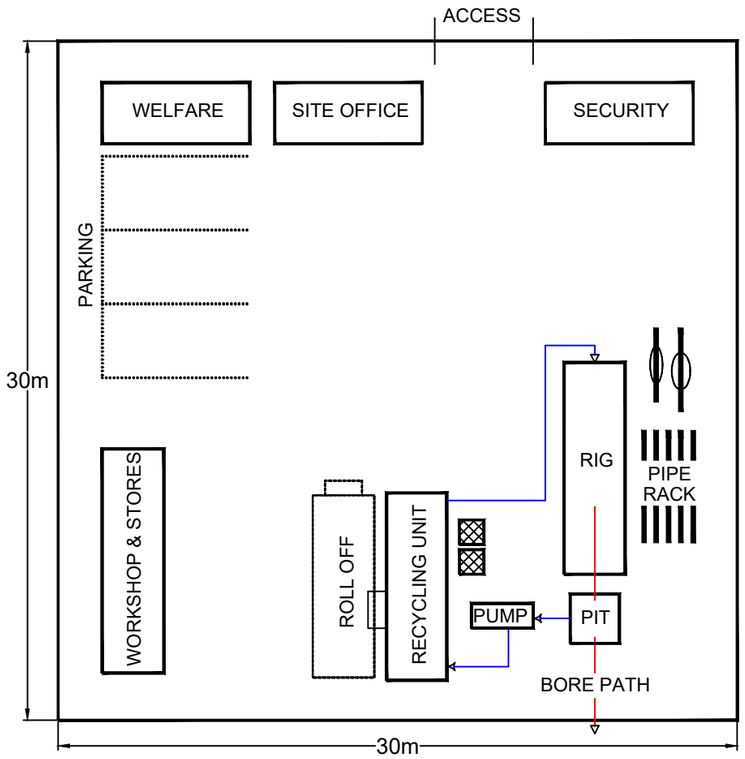

Exit Compound Layout

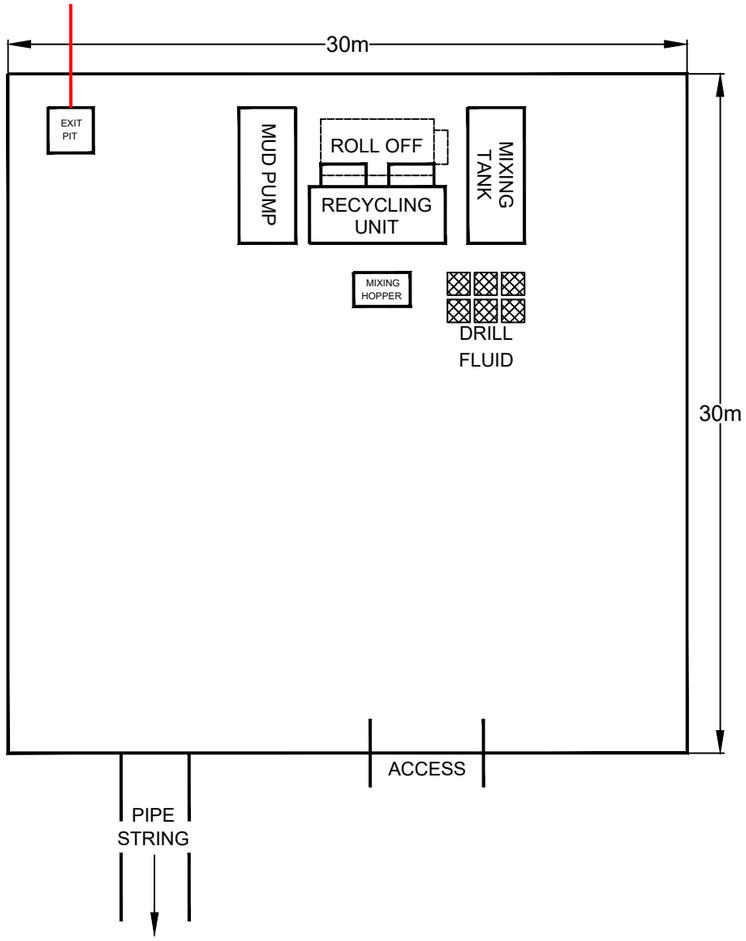

Entry Compound Layout used to demonstrate general equipment and set up. Actual set up will vary from site to site dependant on size limitations and constraints on positioning of equipment.
Equipment may also vary site to site. Specifics to be confirmed on site for each job.

PBU (UK) Ltd
Hutton House
Sedgefield
Stockton-on-Tees
TS21 2EP
Phone : 01740 621081
Email : info@pbul.co.uk
Web : www.pbul.co.uk

ENTRY & EXIT COMPOUND LAYOUT

Drawing Number	Revision	Scale
PBU-COMPOUND-01	1	1:250@A3

Revision	Details	Status	Drawn By	Date	Checked	Approved
1	General Rig Layout	FC	DR	08.09.20	MG	KM