
Enlargement of location plan (showing proposed change of use land)

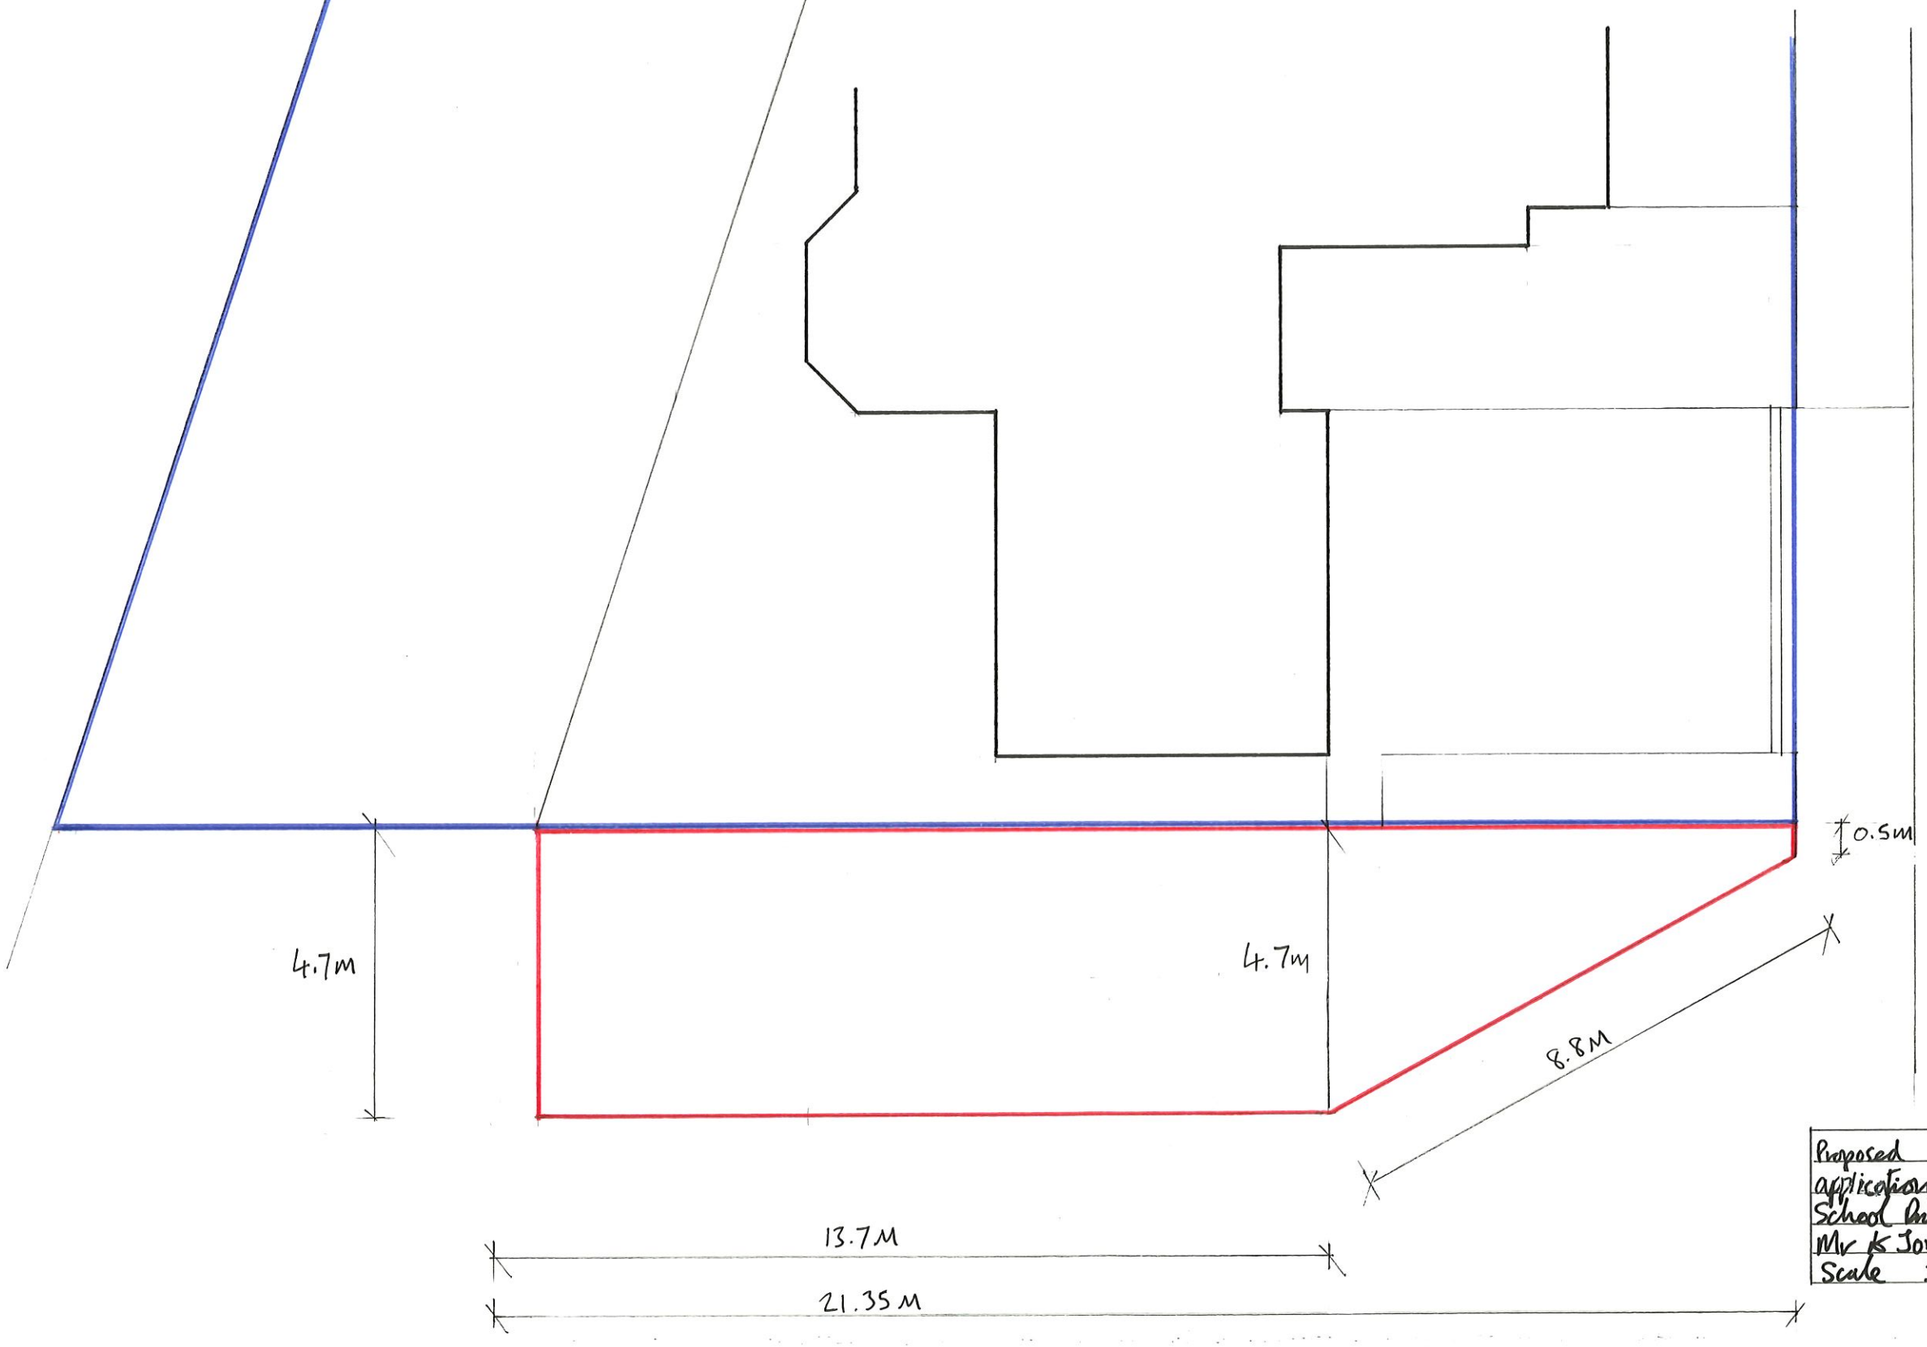

Proposed change of use application at 19 Lower School Drive, Ruabon for Mr K Jones. 27th April 2026
Scale 1:100