
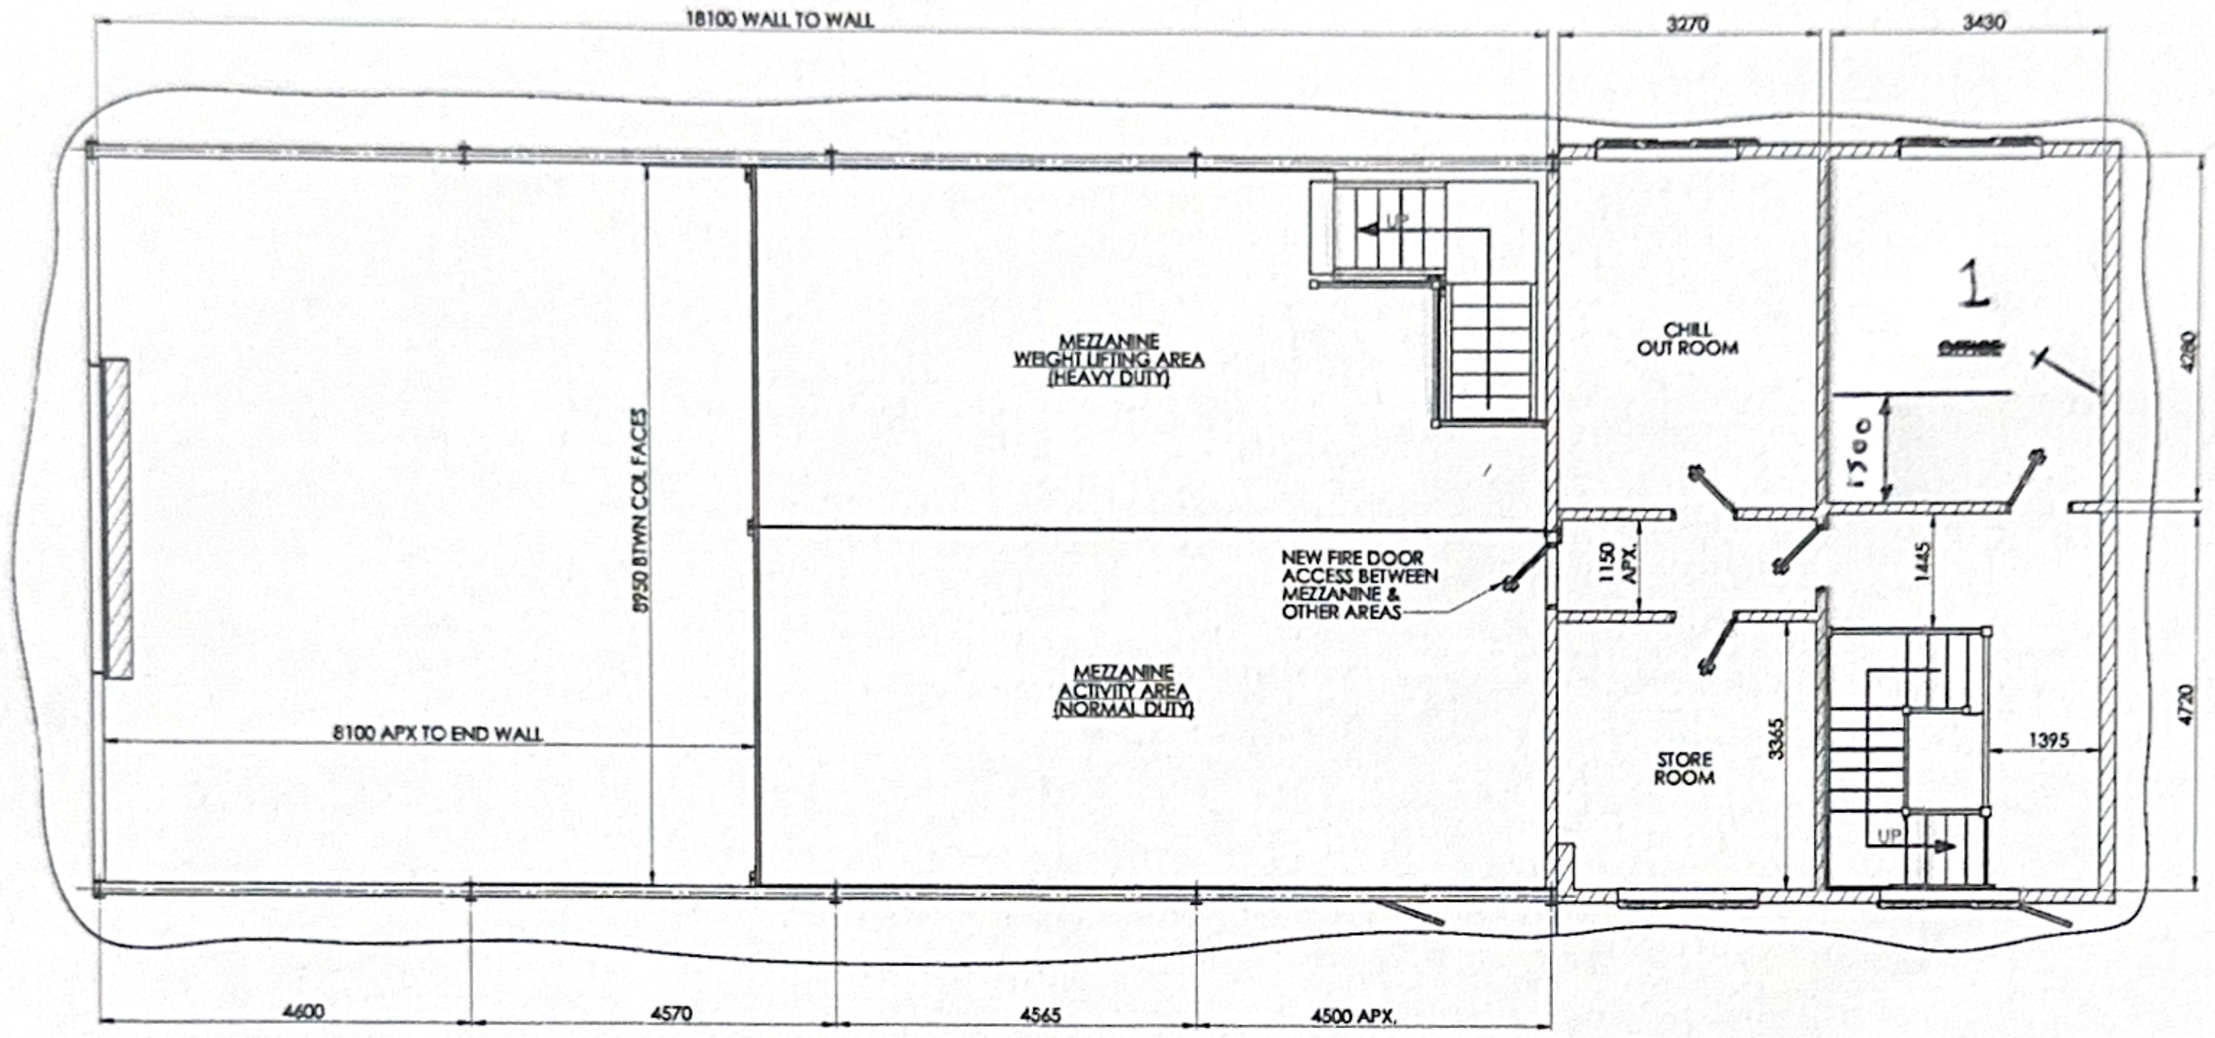


1 - TREATMENT ROOM

1st FLOOR PLAN

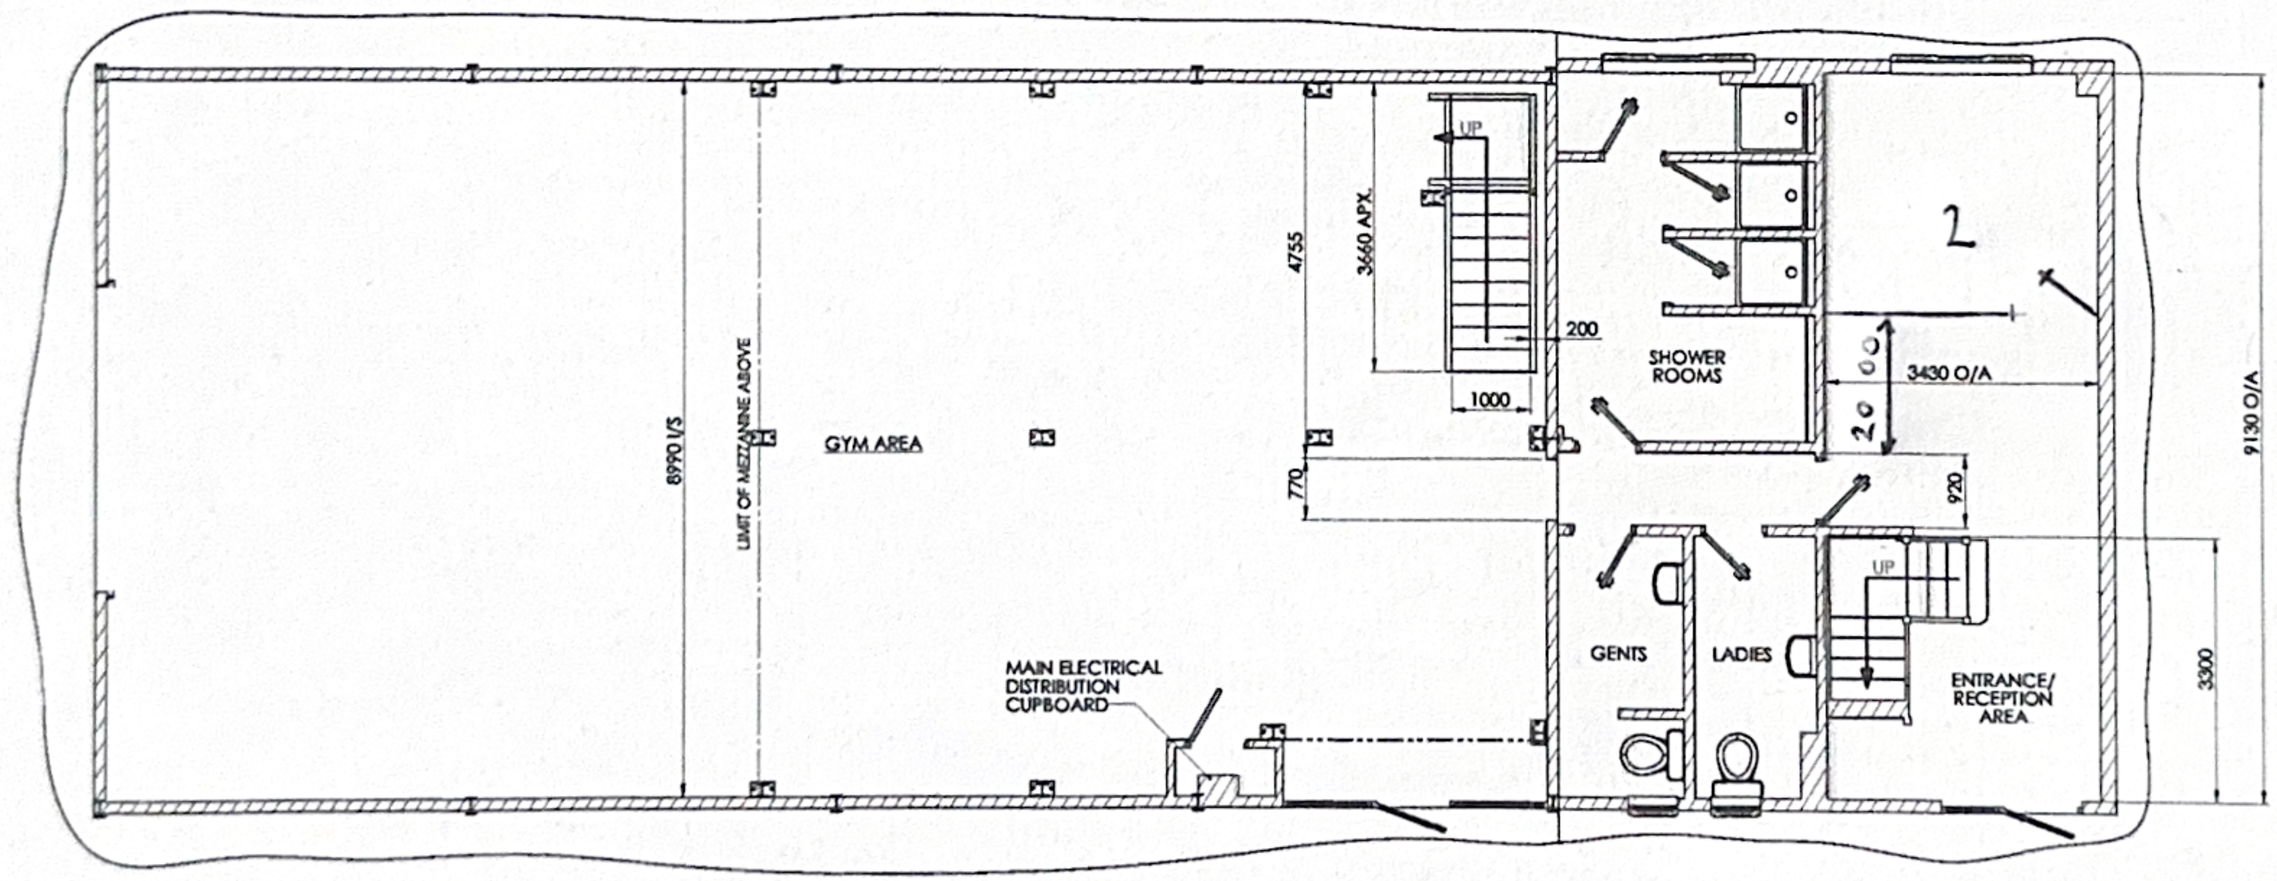

2 - TREATMENT ROOM

GROUND FLOOR PLAN


ISSUE P1 - 1ST ISSUE FOR COMMENT NE 3/06/24

DO NOT SCALE DRAWING P1

RMP Fitness
Unit 5, Pandy Business Park,


Building Outline Mezzanine
Set Out v- Ground & 1st Floor

RPM-GYM-MEZZ A1

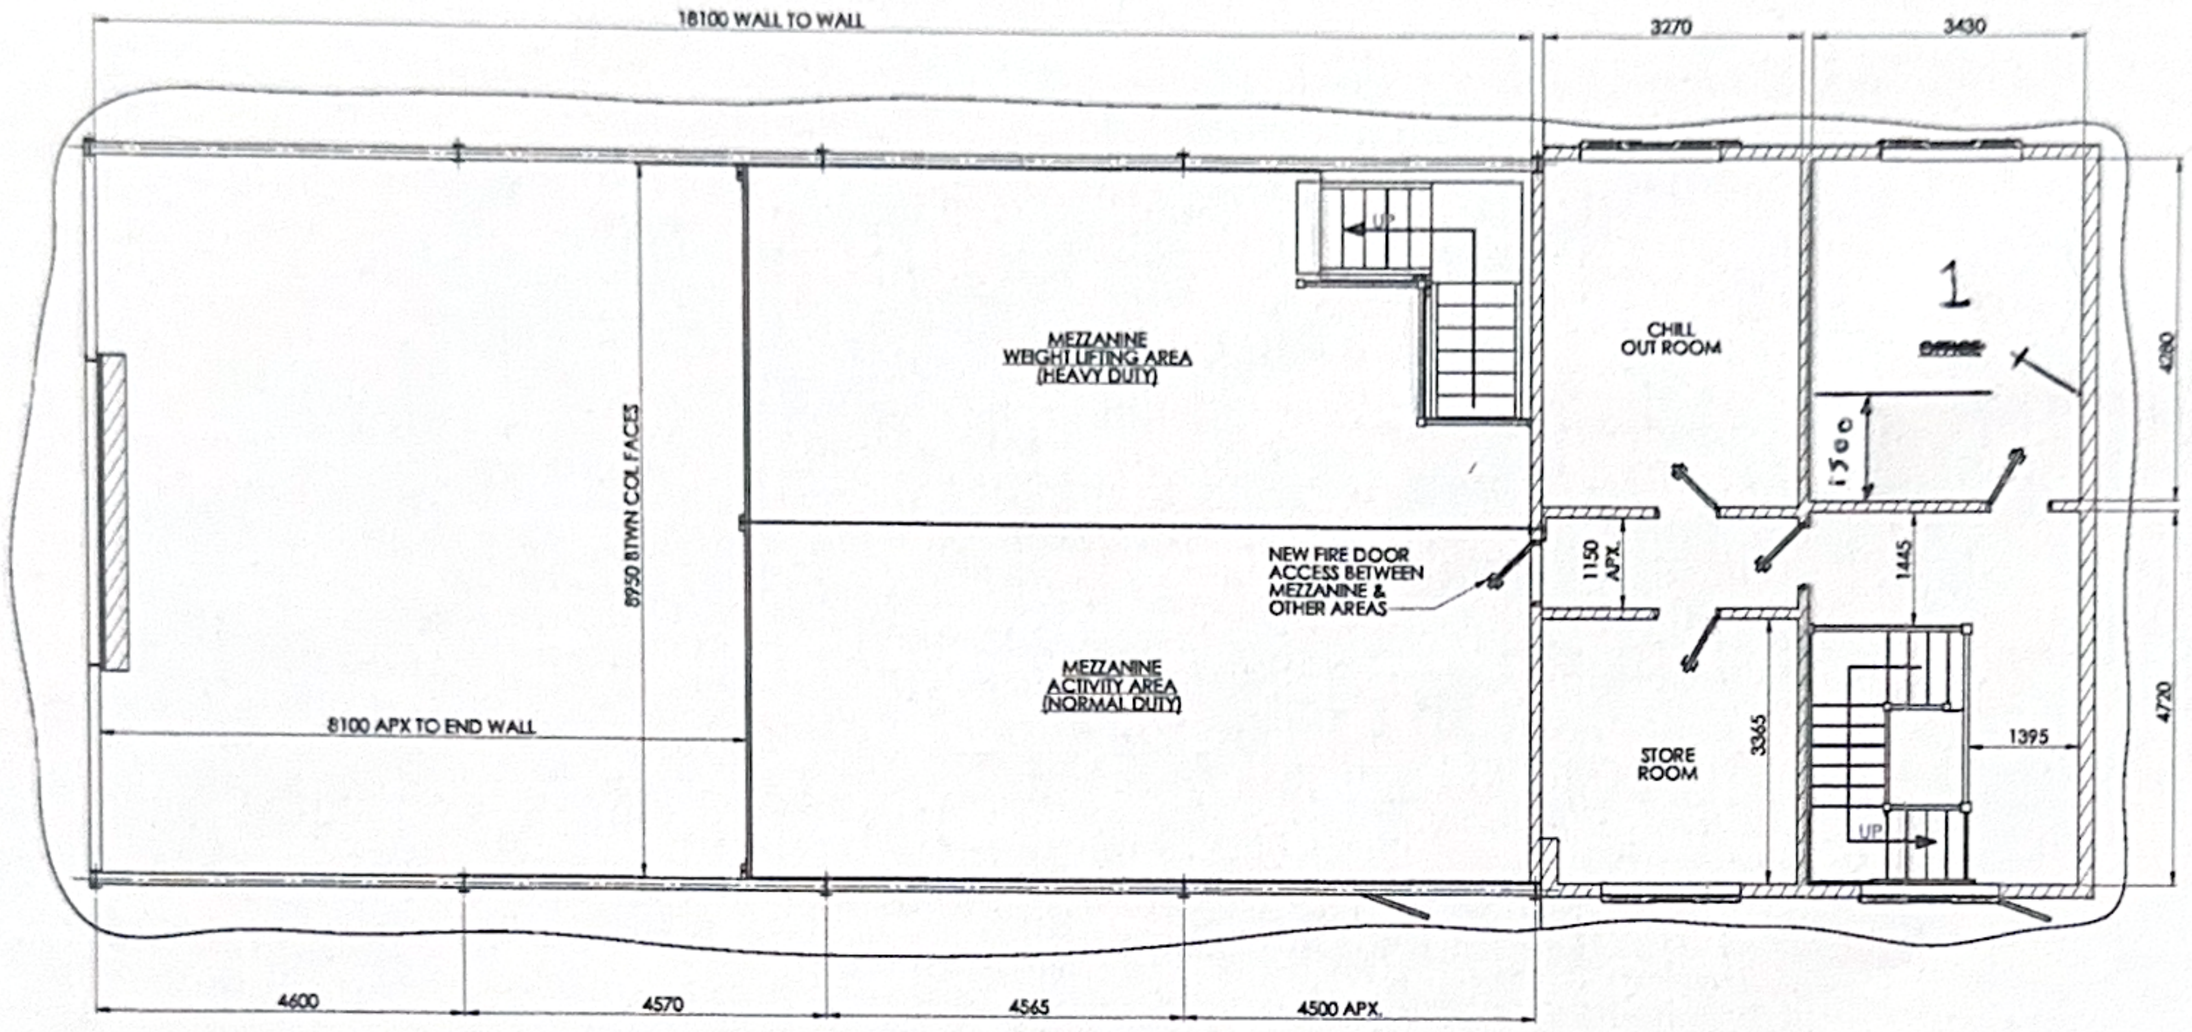

1 - TREATMENT ROOM

1st FLOOR PLAN

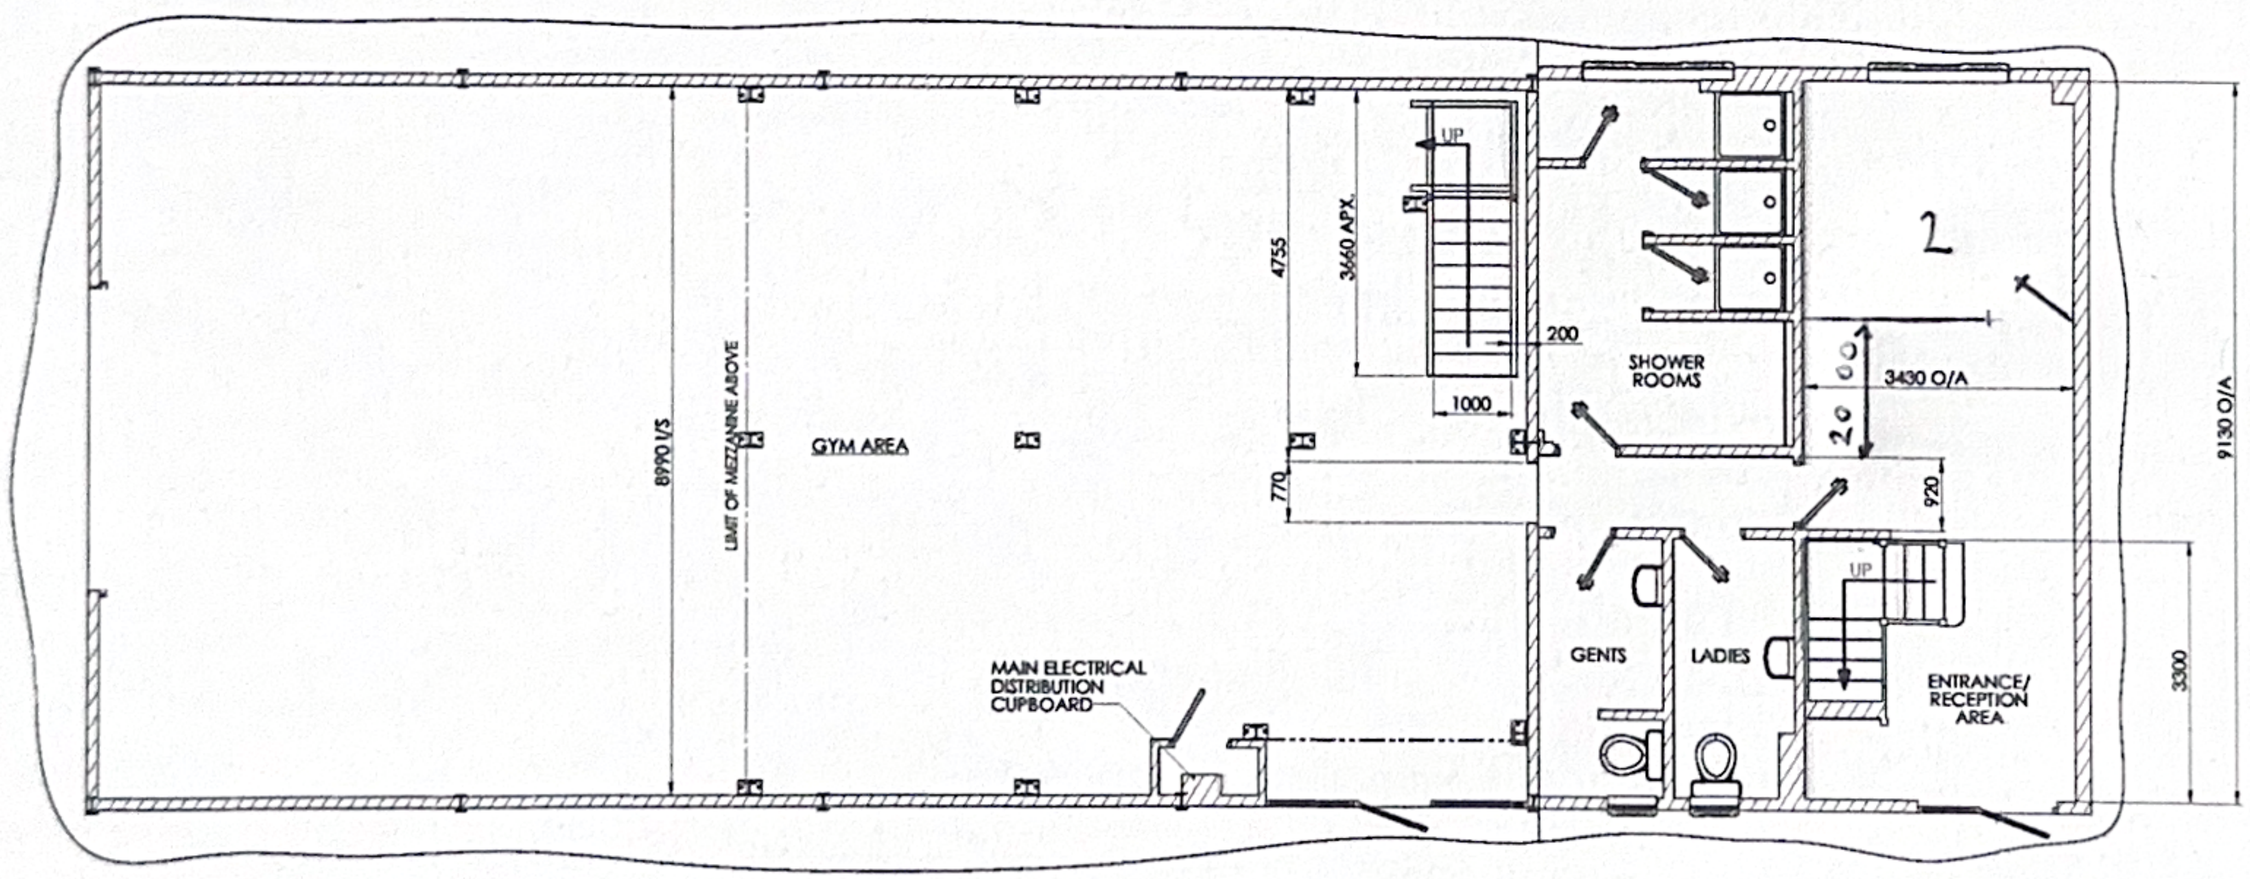

2 - TREATMENT ROOM

GROUND FLOOR PLAN

ISSUE P1 - 1ST ISSUE FOR COMMENT NE 3/06/24

DO NOT SCALE DRAWING

RMP Fitness
Unit 5, Pandy Business Park,

Building Outline Mezzanine
Set Out v- Ground & 1st Floor

RPM-GYM-MEZZ

A1