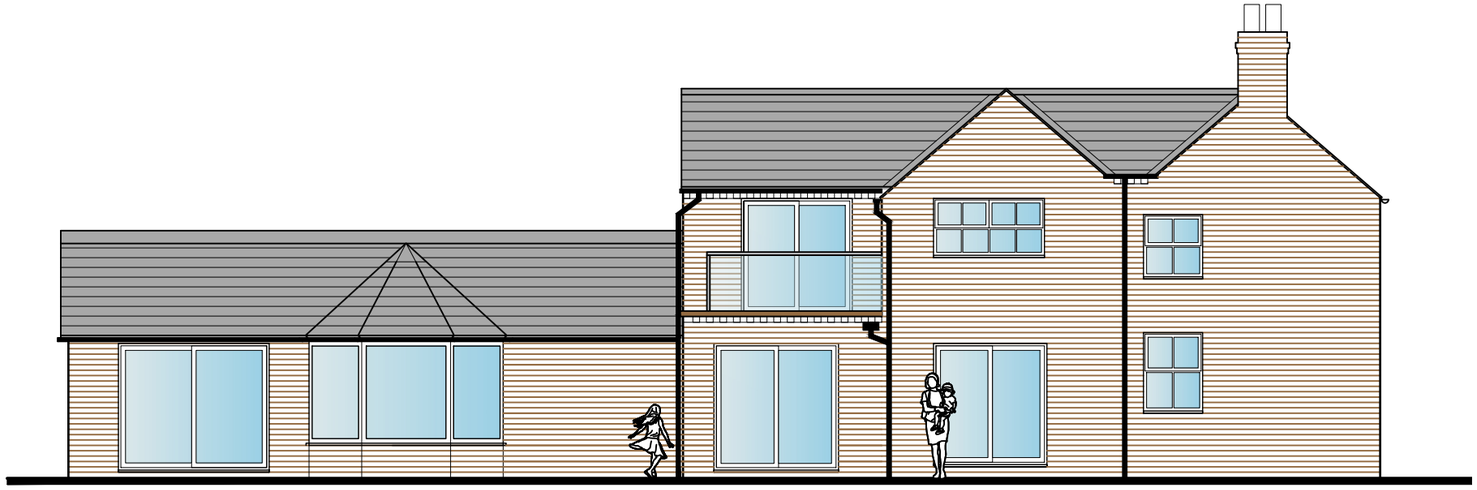



ELEVATION 1

1:100

2m 0 2m 4m 6m 8m 10m

MATERIALS


EXTERNAL WALLS	-	RECLAIMED FACING BRICKWORK TO MATCH EXISTING WITH NATURAL STONE COPING TO BALCONY
ROOF	-	NATURAL SLATE TO MATCH EXISTING
DOORS	-	WHITE UPVC TO MATCH EXISTING
RAINWATER GOODS	-	BLACK UPVC TO MATCH EXISTING
BALUSTRADE	-	GLAZED WITH STAINLESS STEEL HANDRAIL

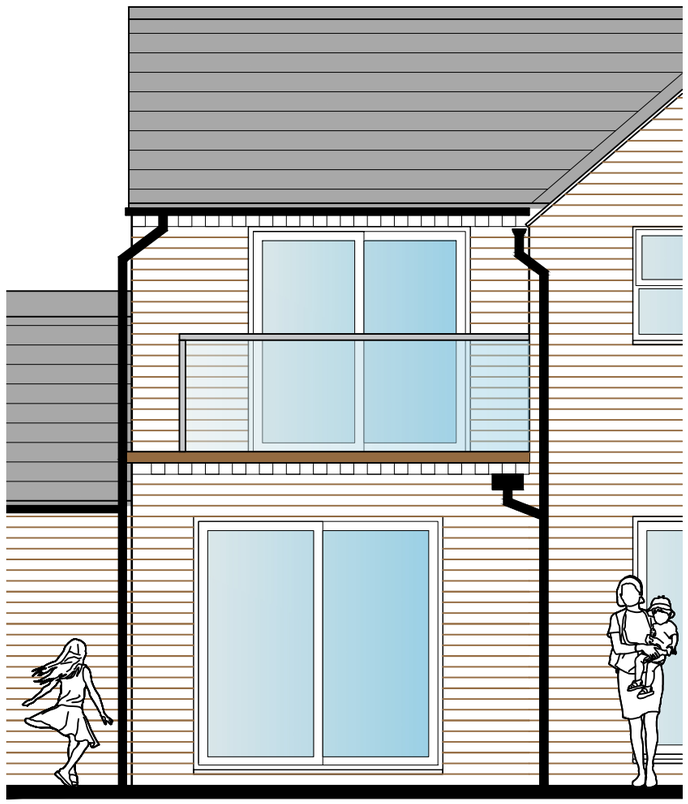


PART ELEVATION 1

1:50

1m 0 1m 2m 3m 4m 5m

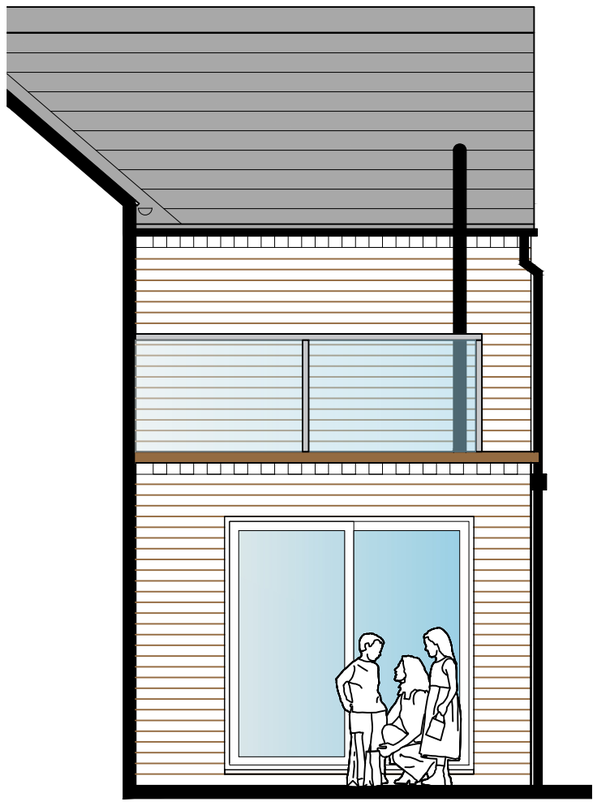

ELEVATION 2

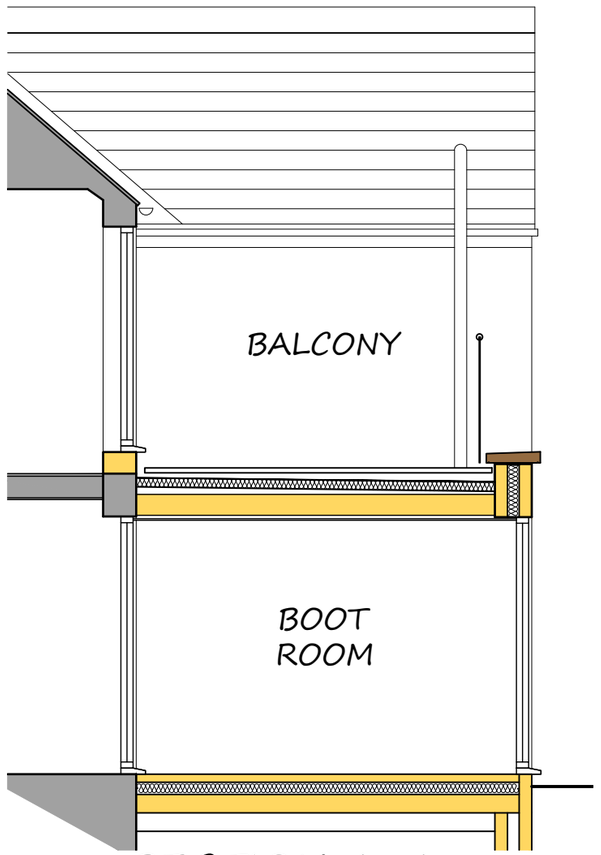

SECTION A-A

THIS DRAWING IS THE PROPERTY OF F2 ARCHITECTURAL DESIGN AND COPYRIGHT IS RESERVED. THE DRAWING MUST NOT BE COPIED, REPRODUCED, OR DISCLOSED TO ANY UNAUTHORISED PERSON WITHOUT PRIOR WRITTEN CONSENT FROM F2 ARCHITECTURAL DESIGN.

ELECTRONIC COPIES OF THIS DRAWING MUST NOT BE ALTERED, MODIFIED, OR DISTRIBUTED WITHOUT PERMISSION BY THE DESIGNER OR ANY THIRD PARTY.

F2 ARCHITECTURAL DESIGN ACCEPTS NO RESPONSIBILITY FOR ANY DIMENSIONS OBTAINED BY SCALING FROM THIS DRAWING. WHERE DIMENSIONS ARE NOT SHOWN, THEY MUST BE VERIFIED DIRECTLY WITH THE DESIGNER OR BY SITE MEASUREMENT.

ALL CONTRACTORS ARE TO CHECK AND VERIFY DIMENSIONS ON SITE PRIOR TO COMMENCEMENT OF WORK AND REPORT ANY DISCREPANCIES IMMEDIATELY.

NOTE:
THIS DRAWING IS FOR PLANNING APPLICATION PURPOSES ONLY

F2
ARCHITECTURAL DESIGN
T: 07815 908225
E: hello@f2architecturaldesign.co.uk
W: www.f2architecturaldesign.co.uk

Client:
MR & MRS CROSS

Project:
SPRING LODGE
BOWLING BANK , WREXHAM

Detail:
PLANNING DRAWING
PROP. ELEVATIONS & SECTION

Status:
FOR APPROVAL

Drawn By:	Date:	Scale:
DCI	29.04.26	1:100/1:50 @ A3
Job No:	Drg No:	Revision:
1001	PL03	*