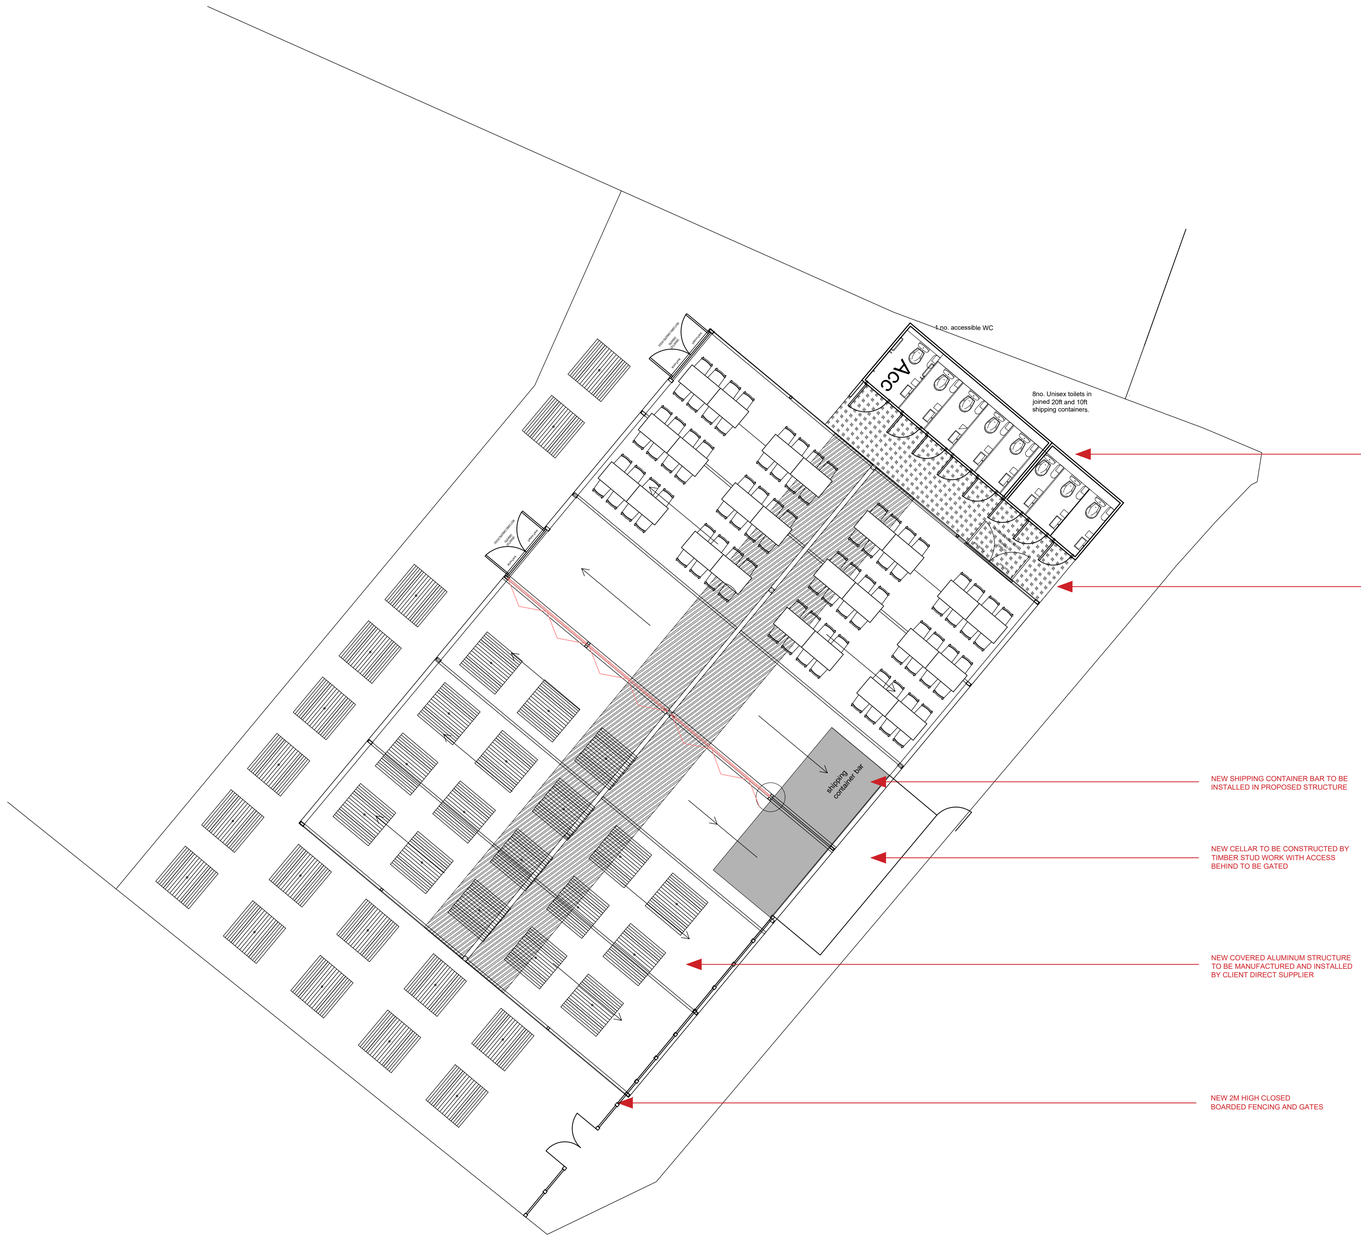


All levels and dimensions must be checked on site by contractor prior to commencement of works. Any variations must be reported to JSA Design.
All information hereon in is the copyright of JSA Design. Copying in full or in part is forbidden without the written permission from JSA Design.

m 0 0.5 1.0 1.5 2.0 2.5 3.0 3.5 4.0 4.5 5.0
SCALE 1:50

Client
Admiral Taverns

Date	FEB 26	Status	PRELIM
Drawn	MW	Checked	JPS
Scale	1:100	Size	A1
Rev.		Drawing No.	655-404

Drawing Title
PROPOSED GF PLAN

Project Title
The Turf Hotel,
Mold Road, Wrexham,
LL11 2AH

JSA DESIGN