
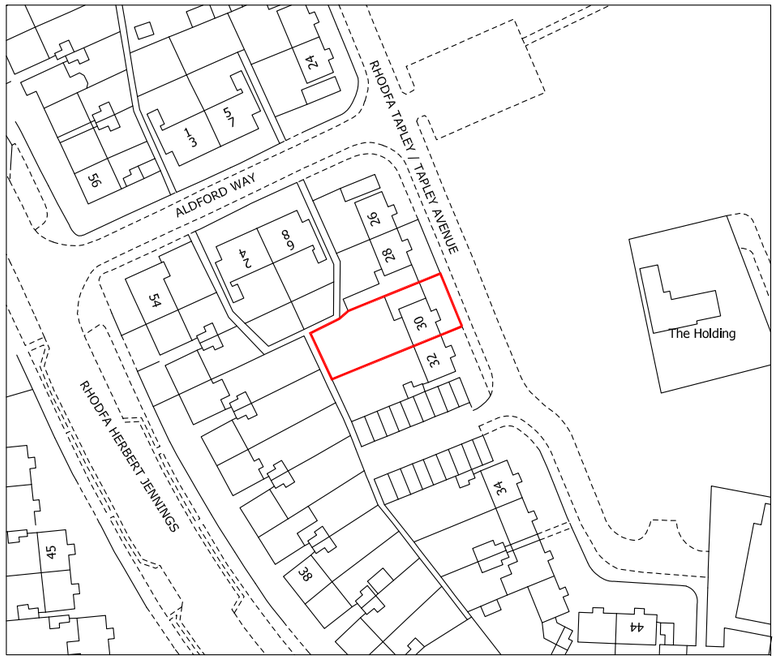


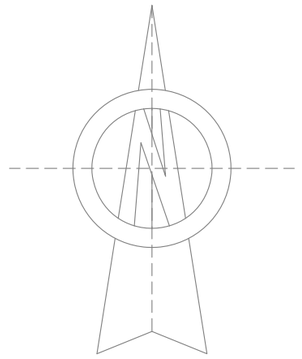

Scale 1:1250 0 10 30 60 120m

PLANNING STUDIO

Project

30 TAPLEY AVENUE
LL12 7UY

Drawing

LOCATION PLAN

Dwg No.	**Date**
107	MAY 2026

Scale @ A3 1:1250