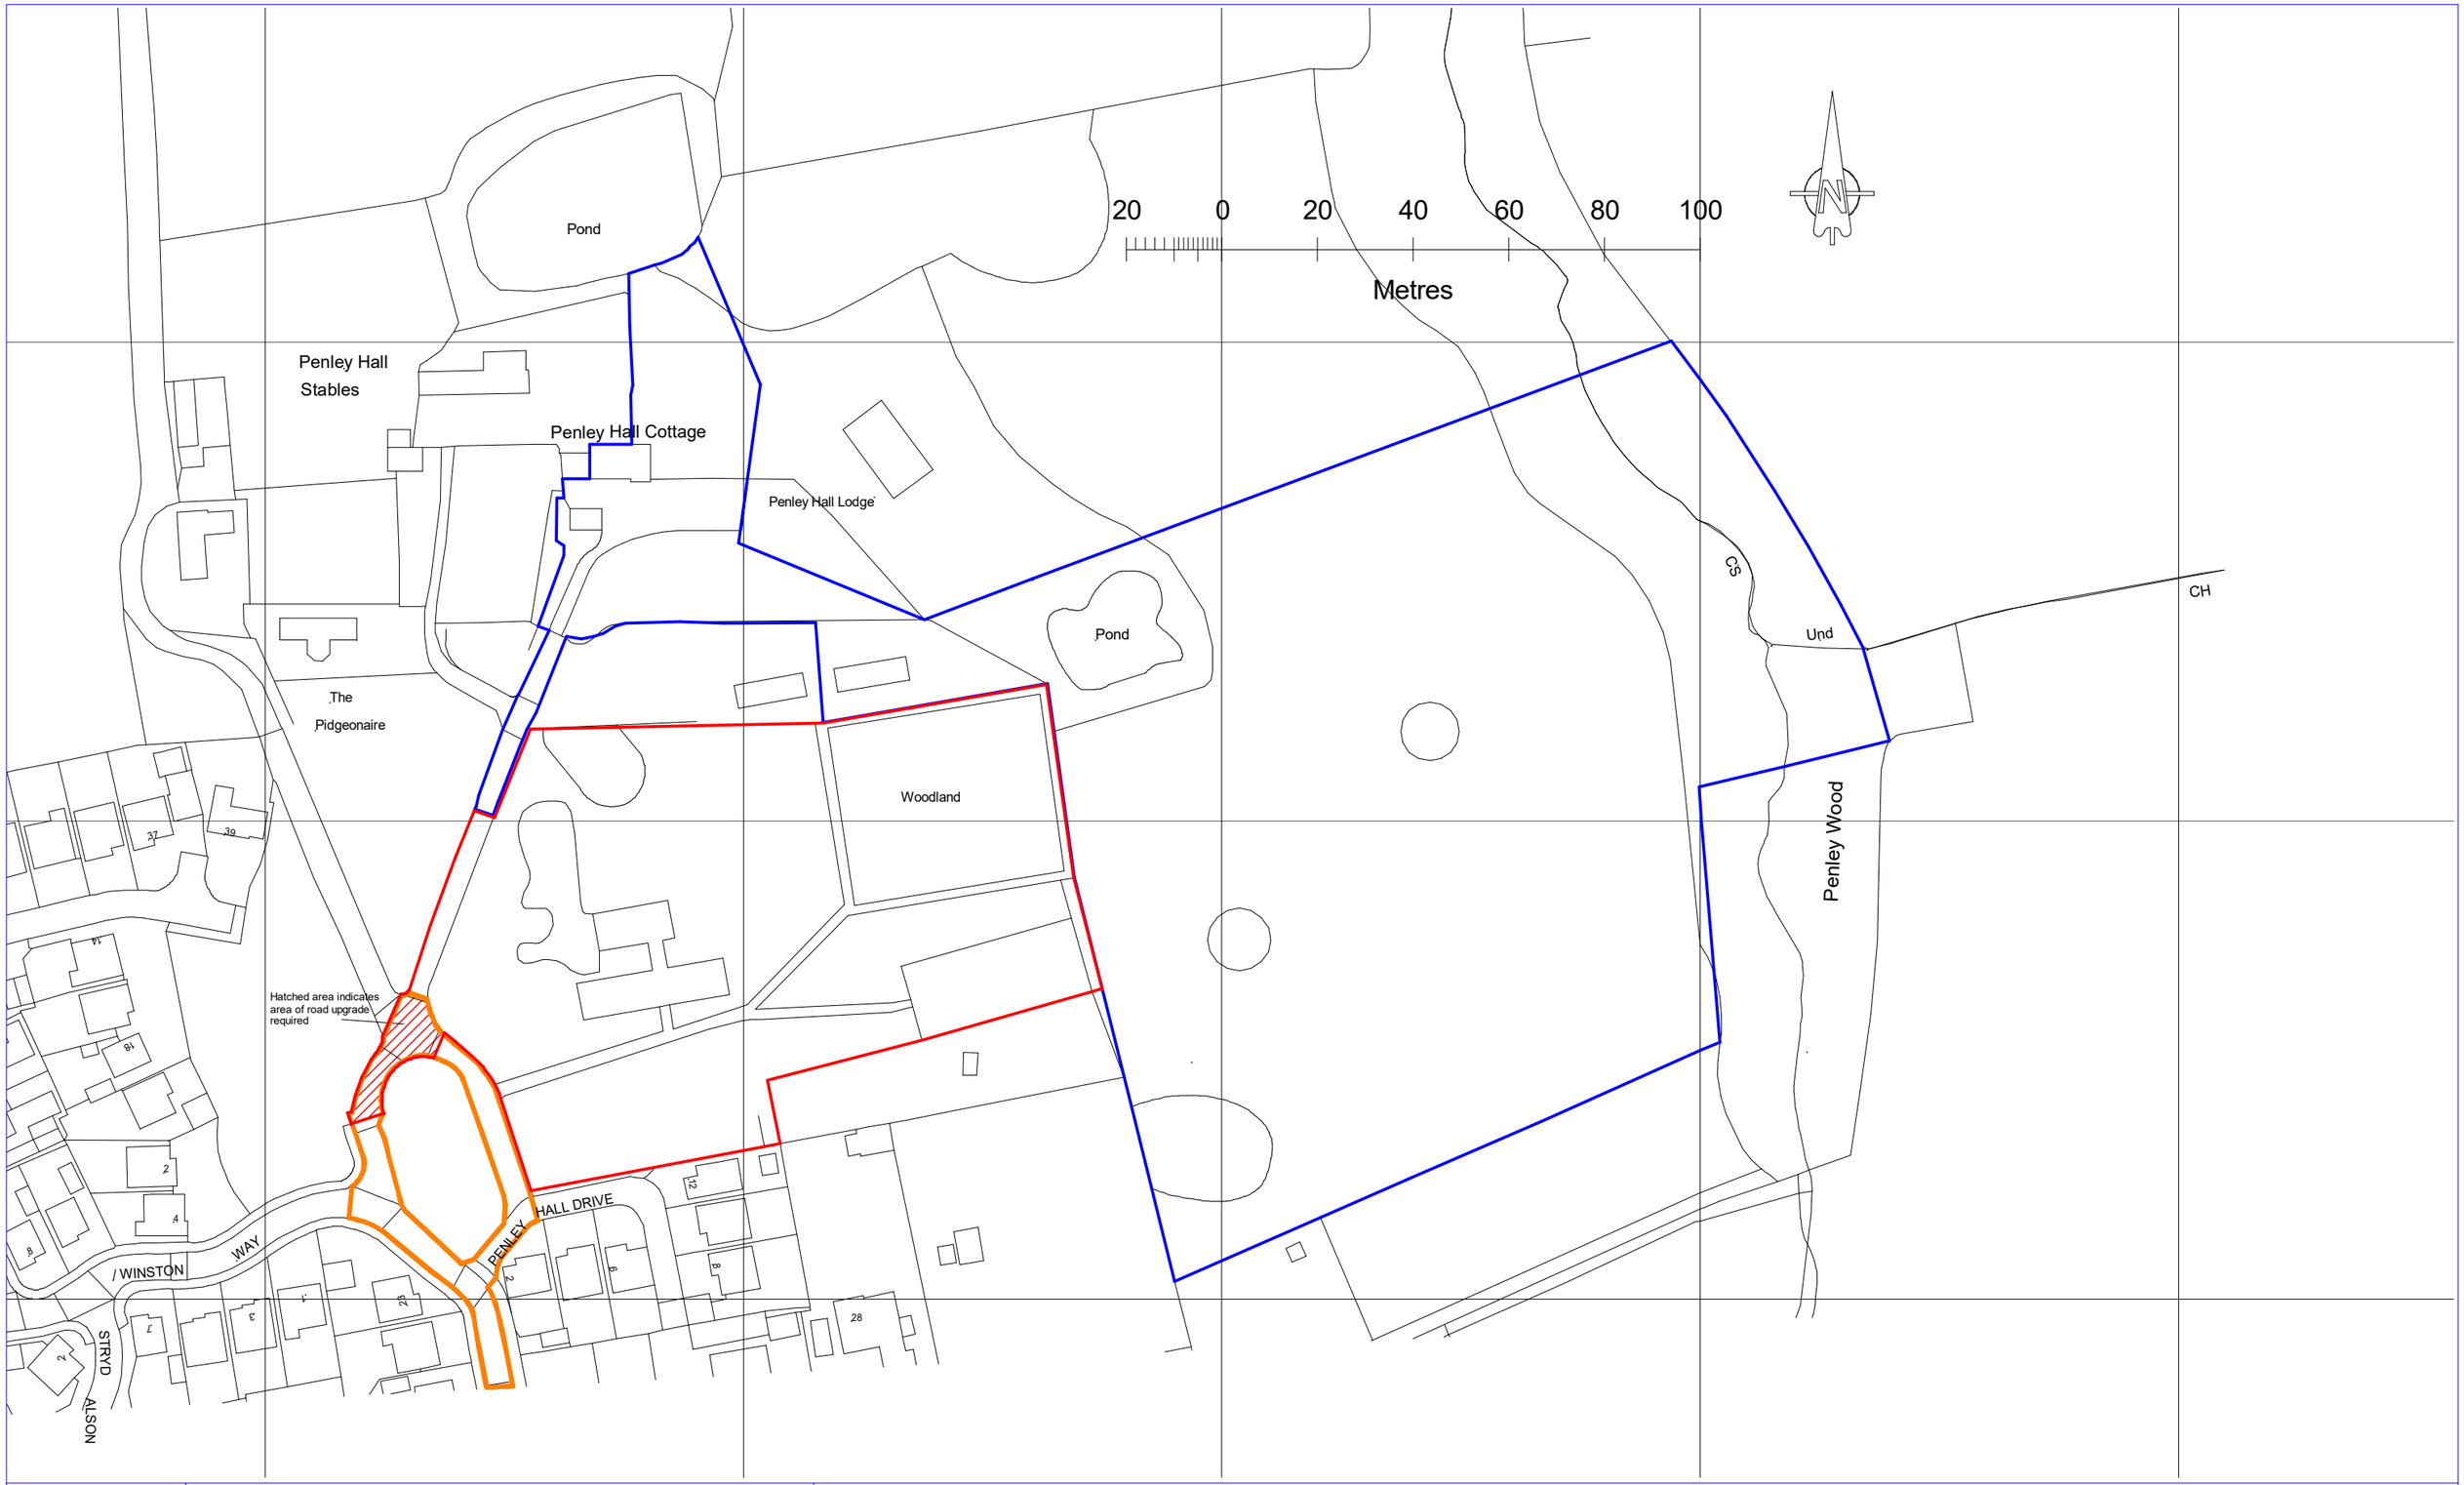


Cheshire Surveys Ltd.

Measuring the world around us

Unit 2, Barrowmore Enterprise Estate, Gt Barrow, Chester CH3 7JS
Email : info@cheshiresurveys.co.uk Tel: 01829 741859 / Mob: 077 7474 1397

Client: Mr K Barker & Mrs T Wilson

Description: Location Plan

Location

Adjoining land in same ownership

Right of Access

Client	Cntrct	N4ce	Mdl	Sheet	Rev.	Date: 06/05/2026
P0494	4039	02	01	15	A	Scale: 1:1250 @A3

Notes:
Drawing Contains OS data. 169 Crown Copyright
& database rights 2026 100019980 (12 month licence)

Location: Land at Penley Hall Drive. Penley, Wrexham, LL13 0LU