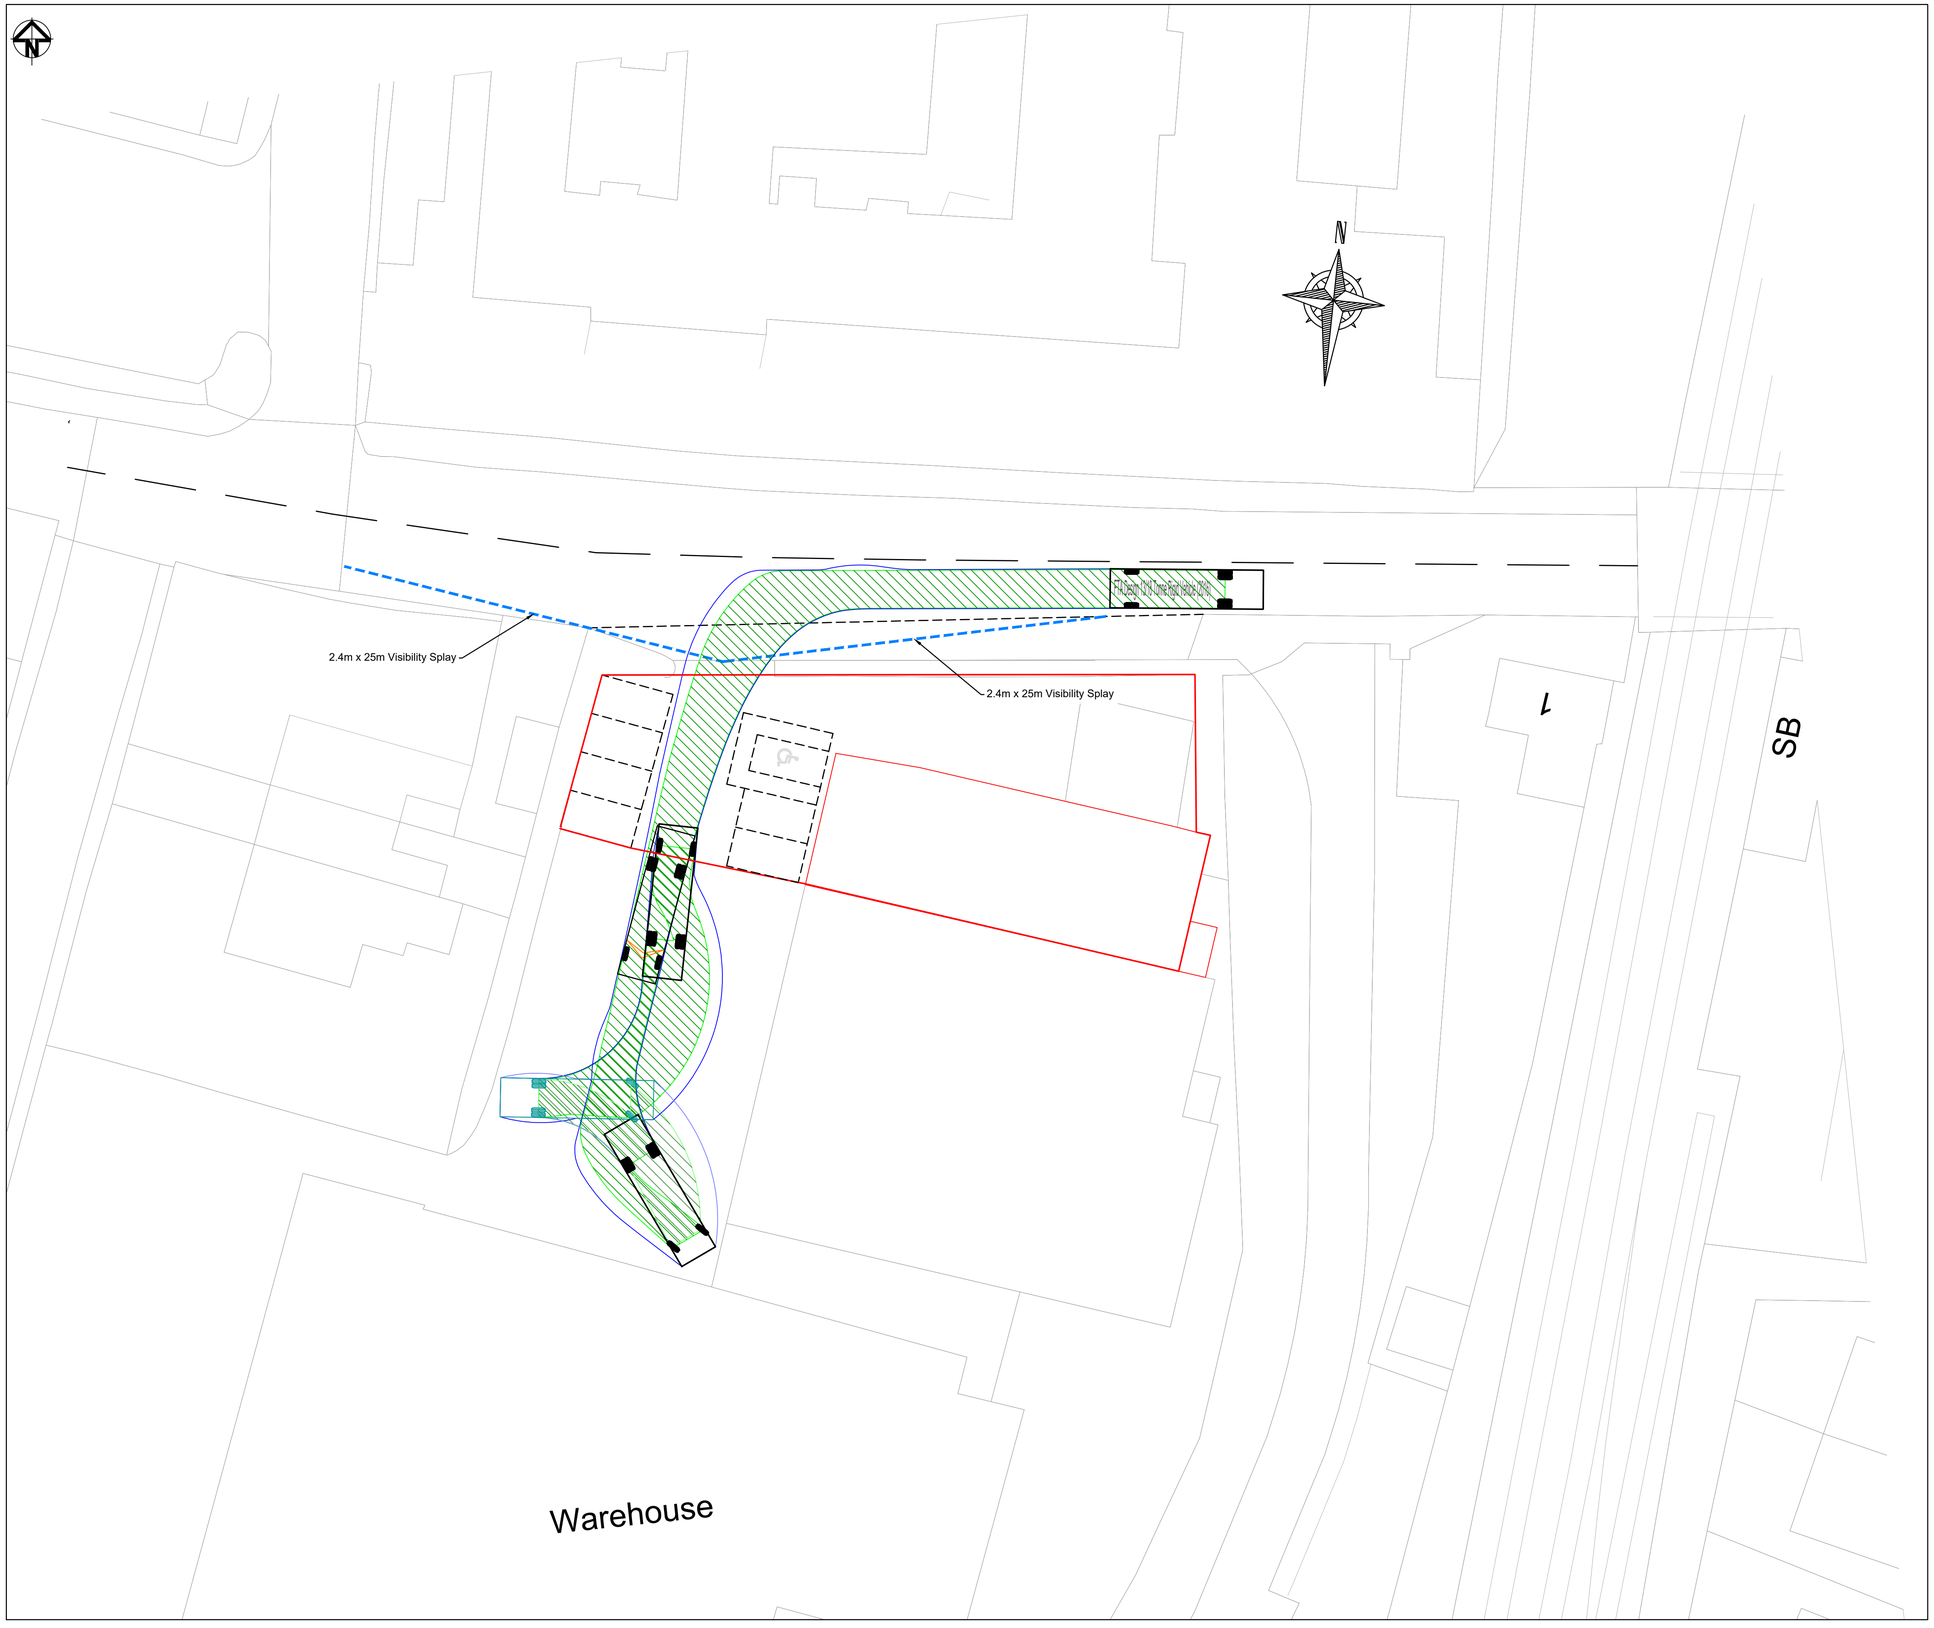
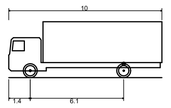



FTA Design 13/18 Tonne Rigid Vehicle (2016)

| | |
|---|---|
| Overall Length | 10.000m |
| Overall Width | 2.550m |
| Overall Body Height | 3.645m |
| Min Body Ground Clearance | 0.440m |
| Track Width | 2.470m |
| Lock to lock time | 3.00s |
| Kerb to Kerb Turning Radius | 11.000m |

| | | |
|---|---|---|
| B | Red Line | 12-05-26 |
| A | First Issue | 30-04-26 |

acstro
Unit 19, Yr Hen Farchnad,
Carmarthen Street, Llandeilo SA19 6BJ

E-mail: mail@acstro.com
www.acstro.com
Tel: 01558 824021

Project
**UNIT A, CROESNEWYDD ROAD, WREXHAM**

Drawing
**ACCESS VISIBILITY, PARKING & SWEPT PATH ANALYSIS**

Drawing No.
**1979-ACS-XX-ZZ-DR-T-001-B**

Scale
**1:200 @ A1**

Ordnance Survey © Crown Copyright 2026. All Rights Reserved. License No. 100022432