

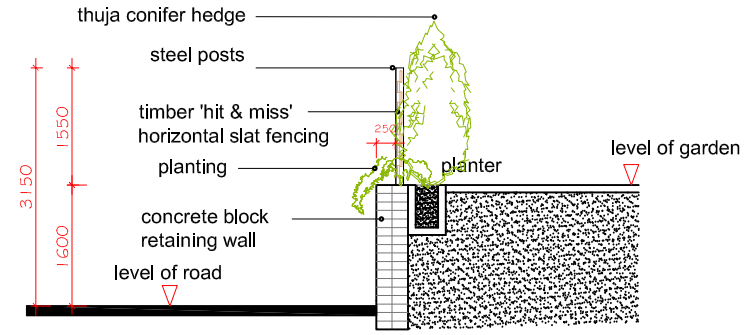


NOTE - the overall height and position of the proposed fence is to be in line with the ones of neighbouring properties, e.g. that at 'Sunnyview'

SECTION THROUGH WALL

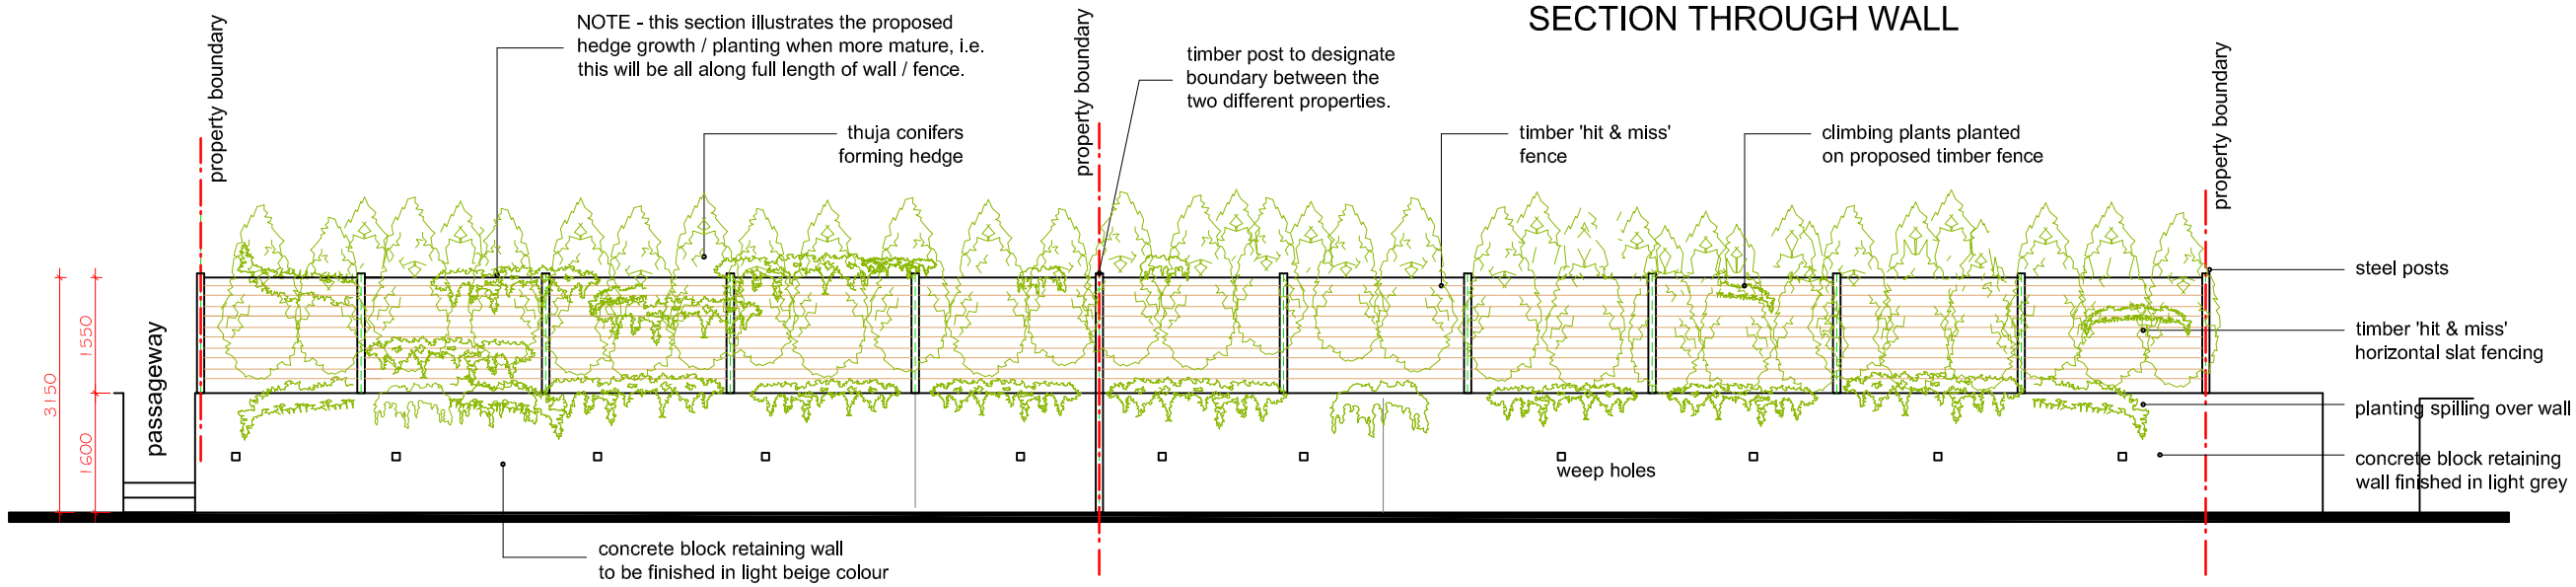

ELEVATION OF WALL / FENCE (FROM ROGERS LANE)

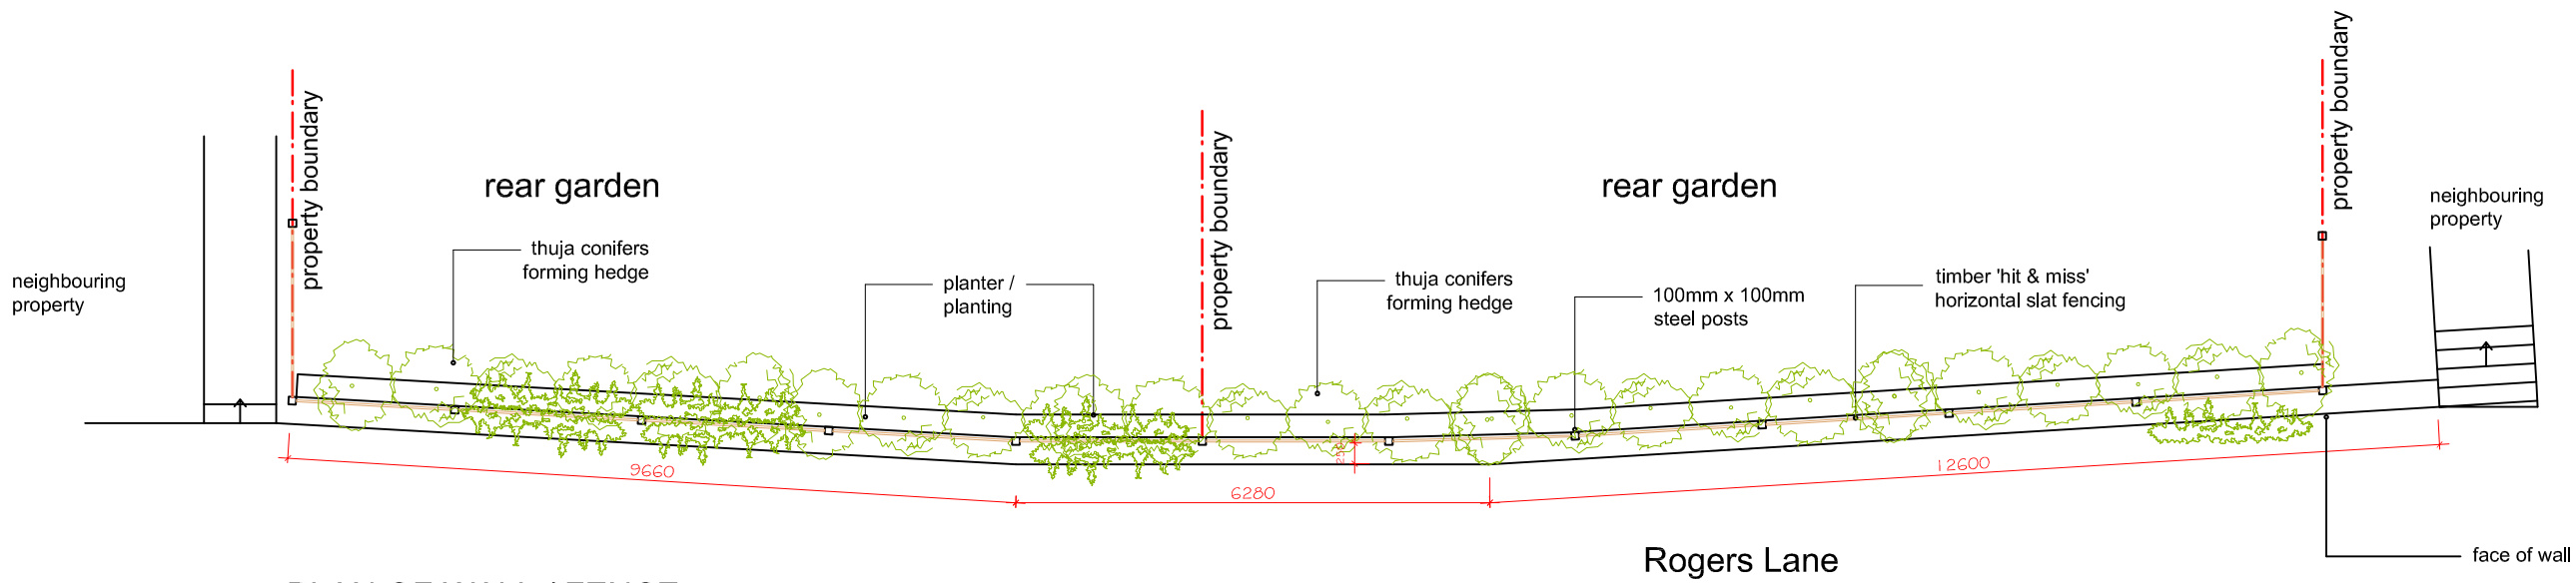

PLAN OF WALL / FENCE

REVISION NOTES
b - the height of the fence is reduced to a maximum of 1550mm

go2plan
Planning & Design
Tel: 07957 634478 email: jon@go2plan.co.uk

DETAILS OF WALL / FENCE AT REAR OF
HOLLY HOUSE & OAKDENE (facing Rogers Lane)
SUMMERHILL ROAD
GWERSYLLT
WREXHAM
LL11 4SW

0 2m 4m 6m 8m

Scale bar in metres

Dwg No. HHG 003b
Scale: 1: 100 @ A3
date: 12.05.26
drawn: jon evans