



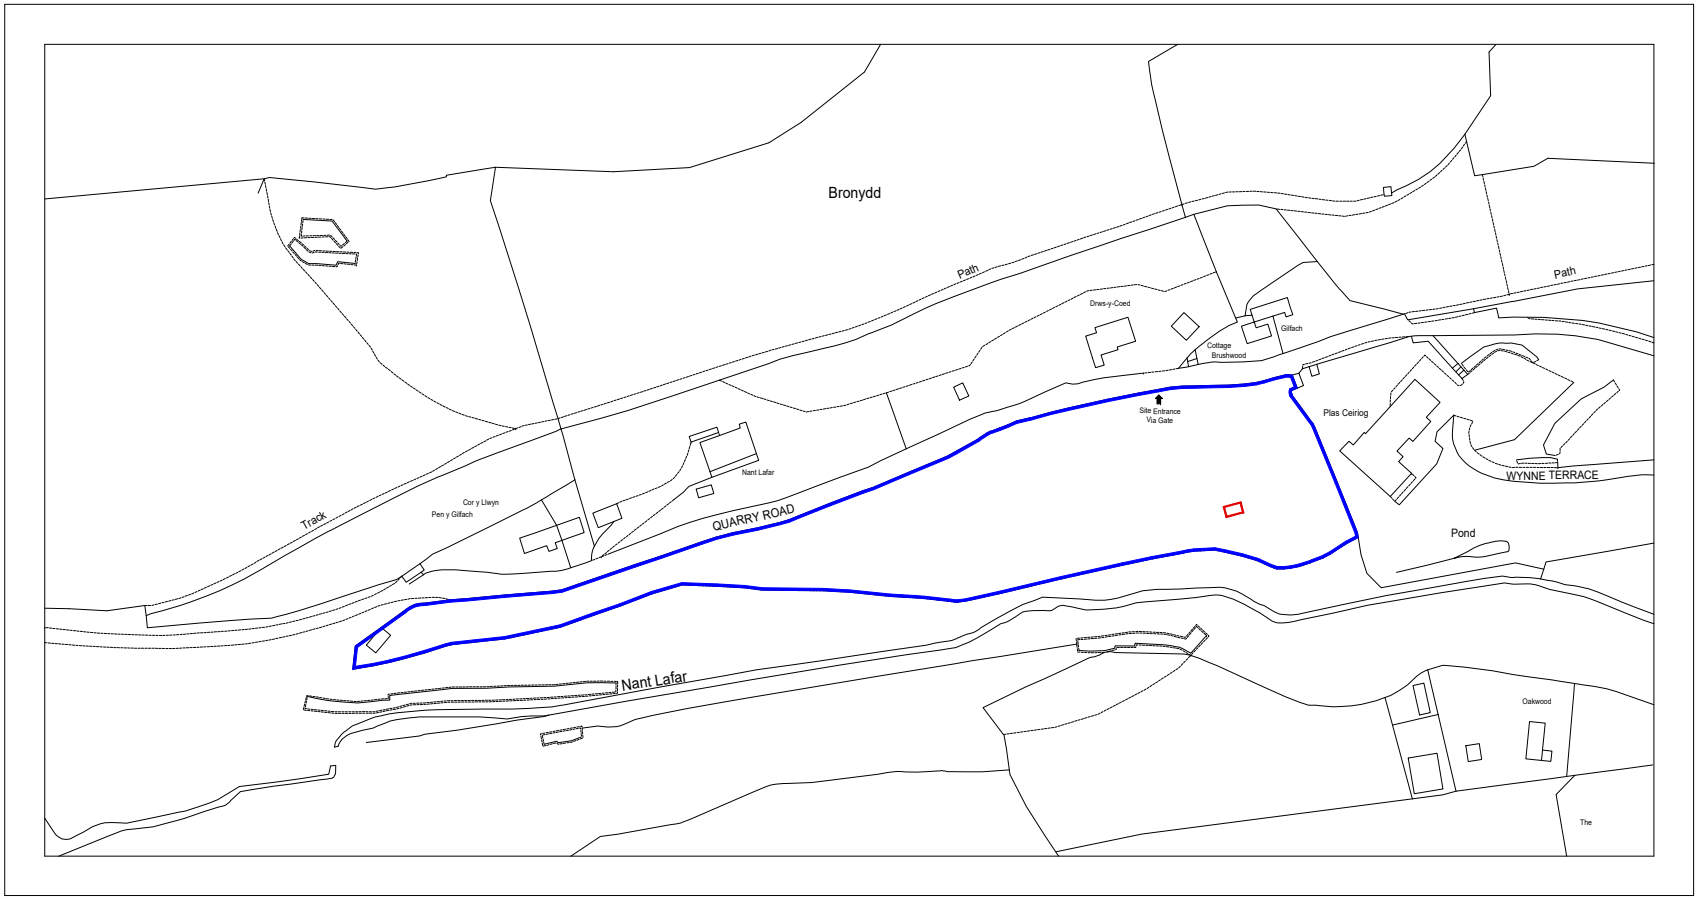

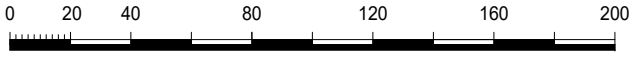

Scale (Metres)

DRAWING NOTES

KEY

- LOCATION OF SHEPHERD'S WAGON
- EXTENT OF LAND OWNED

mlpdesign

Jactin House | 24 Hood Street | Manchester | M4 6WX

T: 0345 257 4121 E: info@mlpdesign.co.uk W: www.mlpdesign.co.uk

Project Address
SHEPHERD'S WAGON
QUARRY ROAD
GLYN CEIRIOG
WALES
LL20 7DA

Project Brief
PROPOSED PLANNING PLANS

Drawing Title
LOCATION PLAN

Drawing No.	Revision
4137 - LP - 01	A
Drawn	Issue Date
NR	23 / 04 / 2026
Client	Scale
PRIVATE	1 - 2500 @ A4