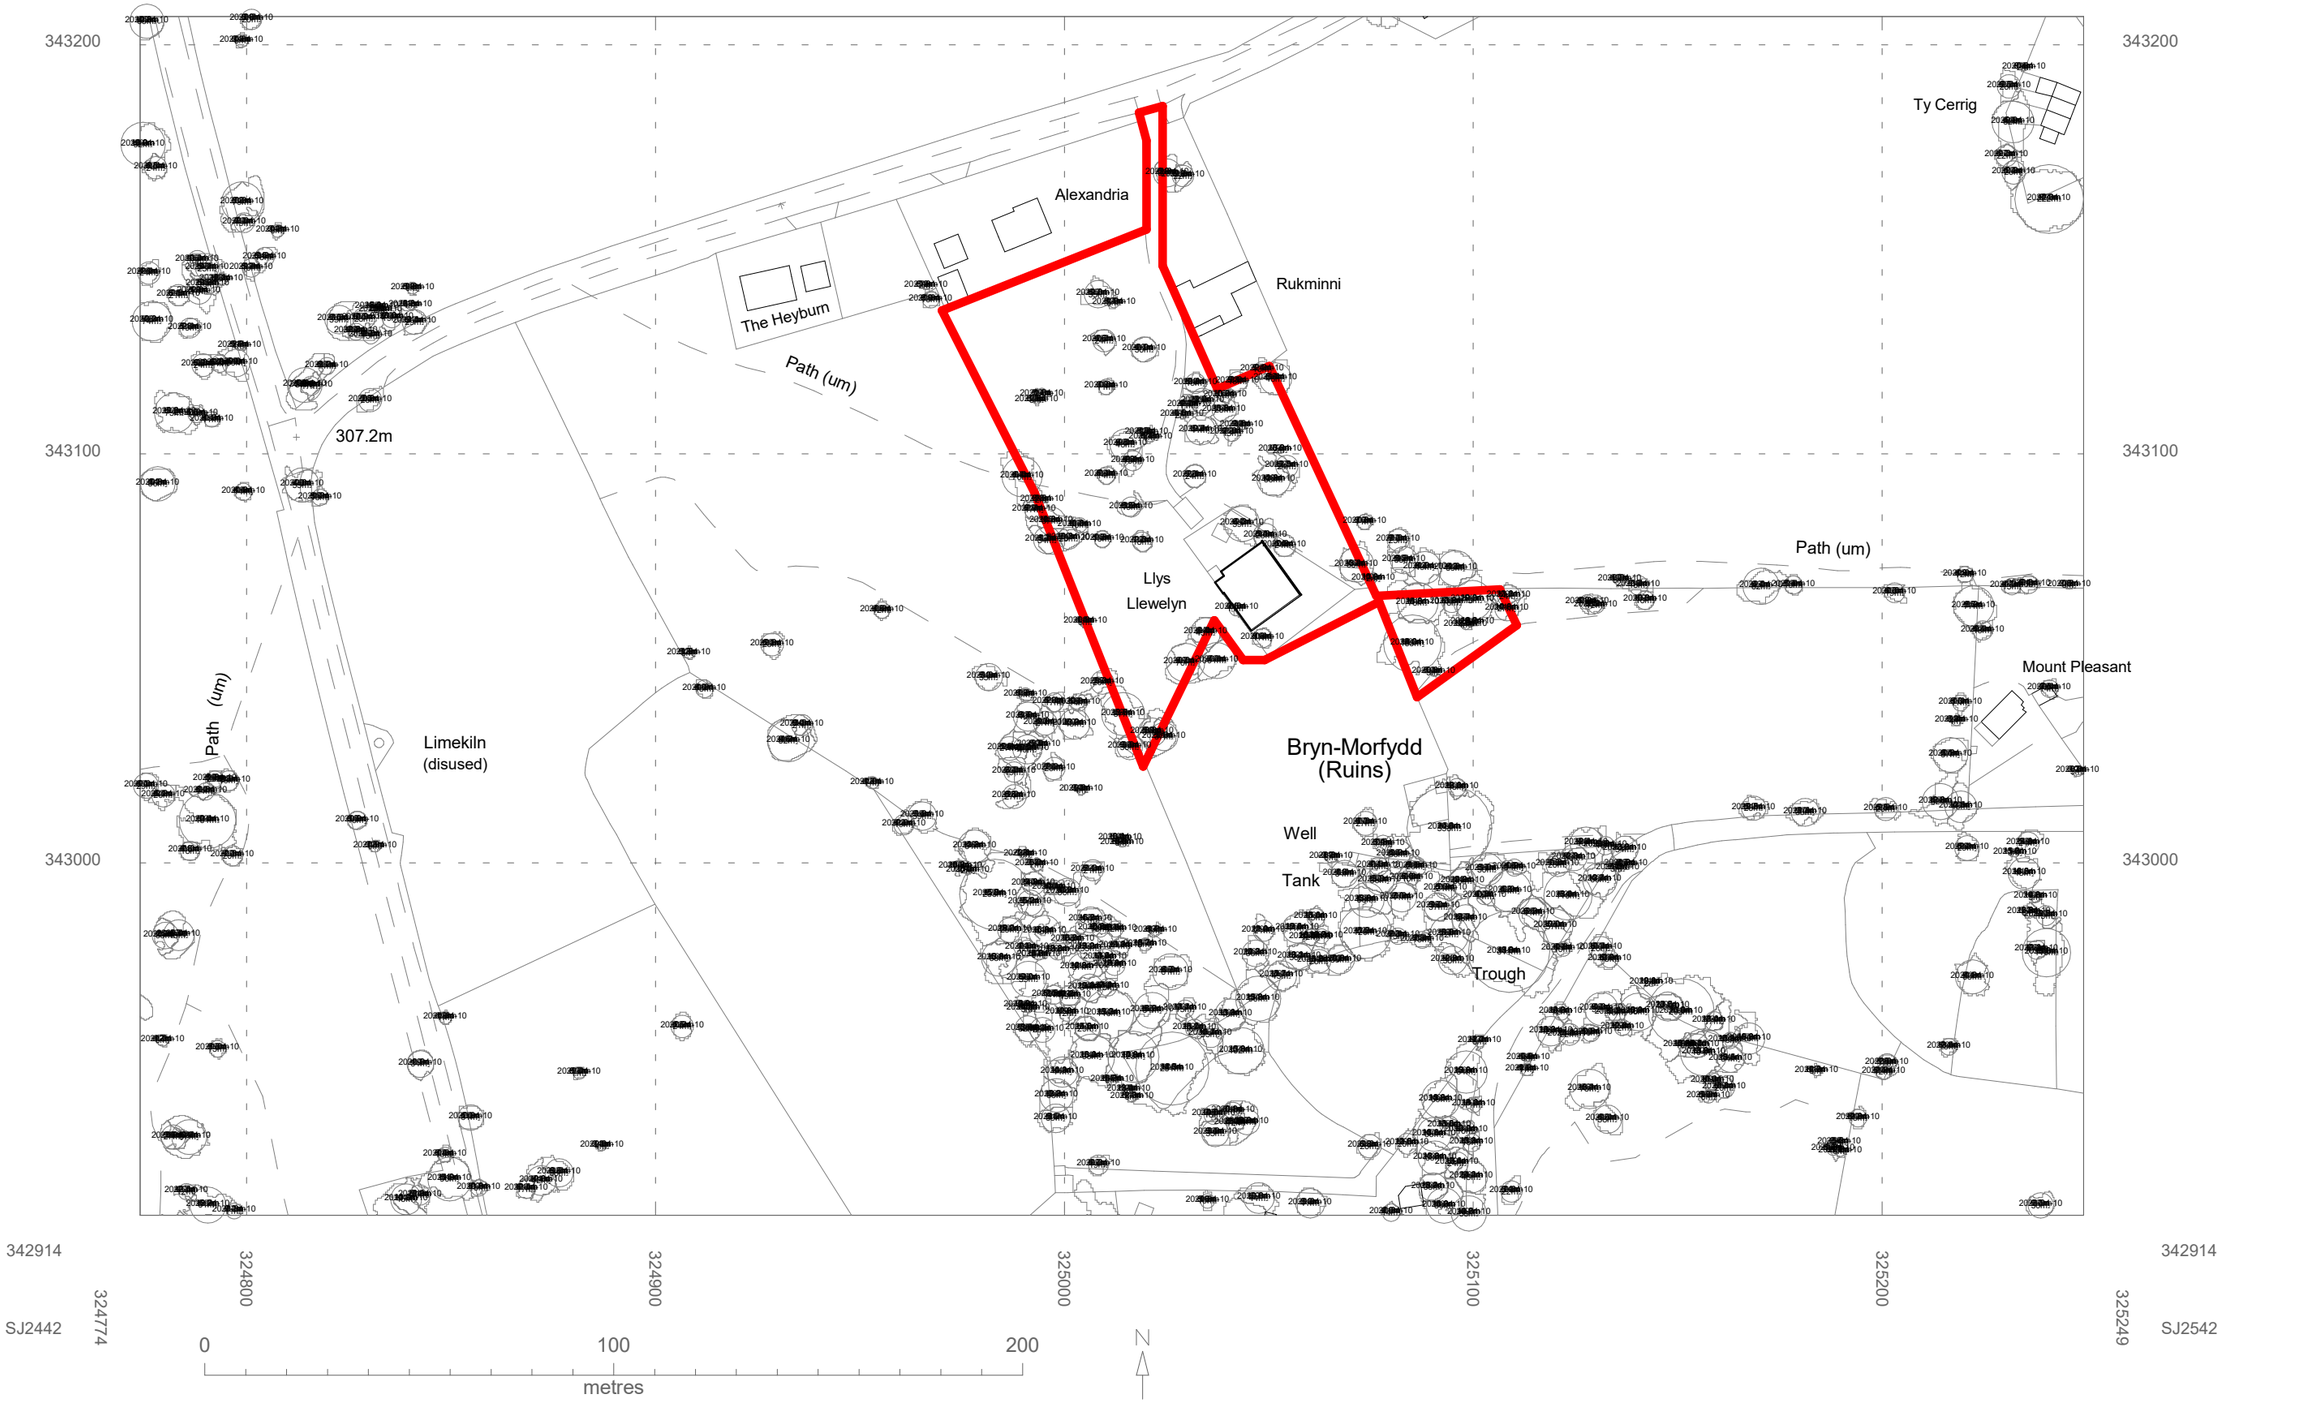


No.	Description	Date

Glenn Cavill
Design For Life

Glenn Cavill Ltd - Architectural Designer
www.glenncavill.com

GENERAL NOTE:
This drawing is for planning purposes only and not for construction. Any discrepancies should be highlighted and reported accordingly. Full copyright is to Glenn Cavill Ltd and any use by a third party should be via prior written agreement with Glenn Cavill Ltd.

PROJECT
Llys Llewelyn

SHEET
Location Plan

CLIENT
Mr & Mrs Clifton

Date
07.02.2025

Project number
2441

Scale (@ A3)
1 : 1500

Drawn by: GC

DRAWING NUMBER
A100

REV

02/06/2025 15:44:49