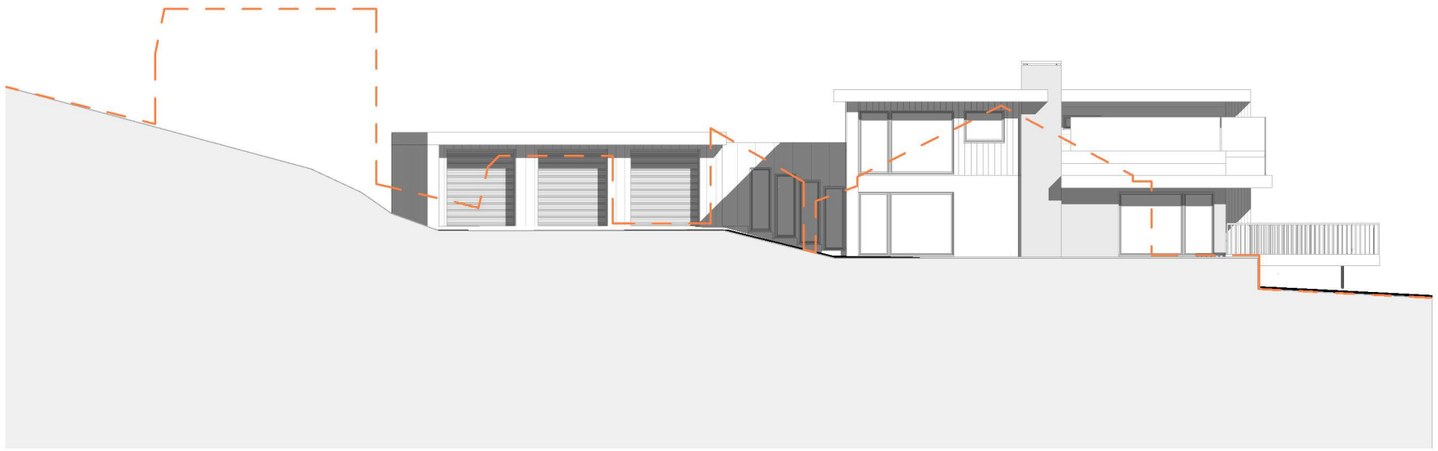


THIS DRAWING SHOWS THE LANDSCAPE LINE OF THE EXISTING OVER THE PROPOSAL WHICH HIGHLIGHTS HOW WE ARE CONSOLIDATING THE MASS AND SCALE INTO ONE DWELLING.
THIS THEN REDUCES THE VISUAL IMPACT BY HAVING LOWER ELEMENTS, BETTER USE OF MATERIALS AND A SCHEME THAT IS SET LOWER AND INTO THE LANDSCAPES TOPOGRAPHY.
SEE PROPOSED VISUALS WHICH SHOW HOW THE SURROUNDING TREE COVERAGE ASSISTS WITH THIS SETTING OF THE HOUSE WITHIN THE GREEN LANDSCAPE

No.	Description	Date

Glenn Cavill
Design For Life

Glenn Cavill Ltd - Architectural Designer
www.glenncavill.com

GENERAL NOTE:
This drawing is for planning purposes only and not for construction. Any discrepancies should be highlighted and reported accordingly. Full copyright is to Glenn Cavill Ltd and any use by a third party should be via prior written agreement with Glenn Cavill Ltd.

PROJECT
Llys Llewelyn

SHEET
Existing and proposed footprints

CLIENT
Mr & Mrs Clifton

Date
07.02.2025

Project number
2441

Scale (@ A3)
1 : 200

Drawn by: Author

DRAWING NUMBER
PL113

REV

15/05/2025 12:50:11