

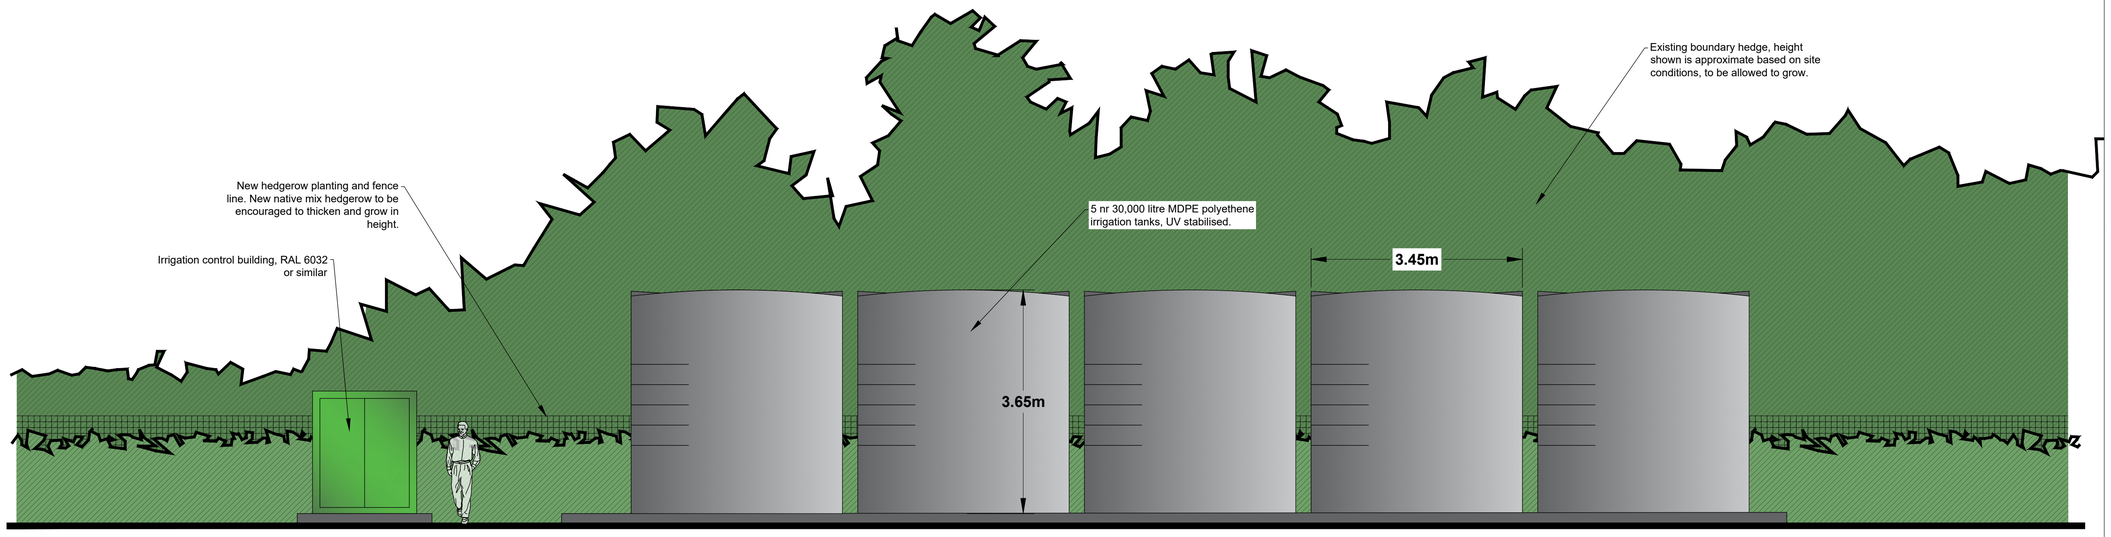


Elevation drawing A1 - Irrigation tanks and pumping controls.

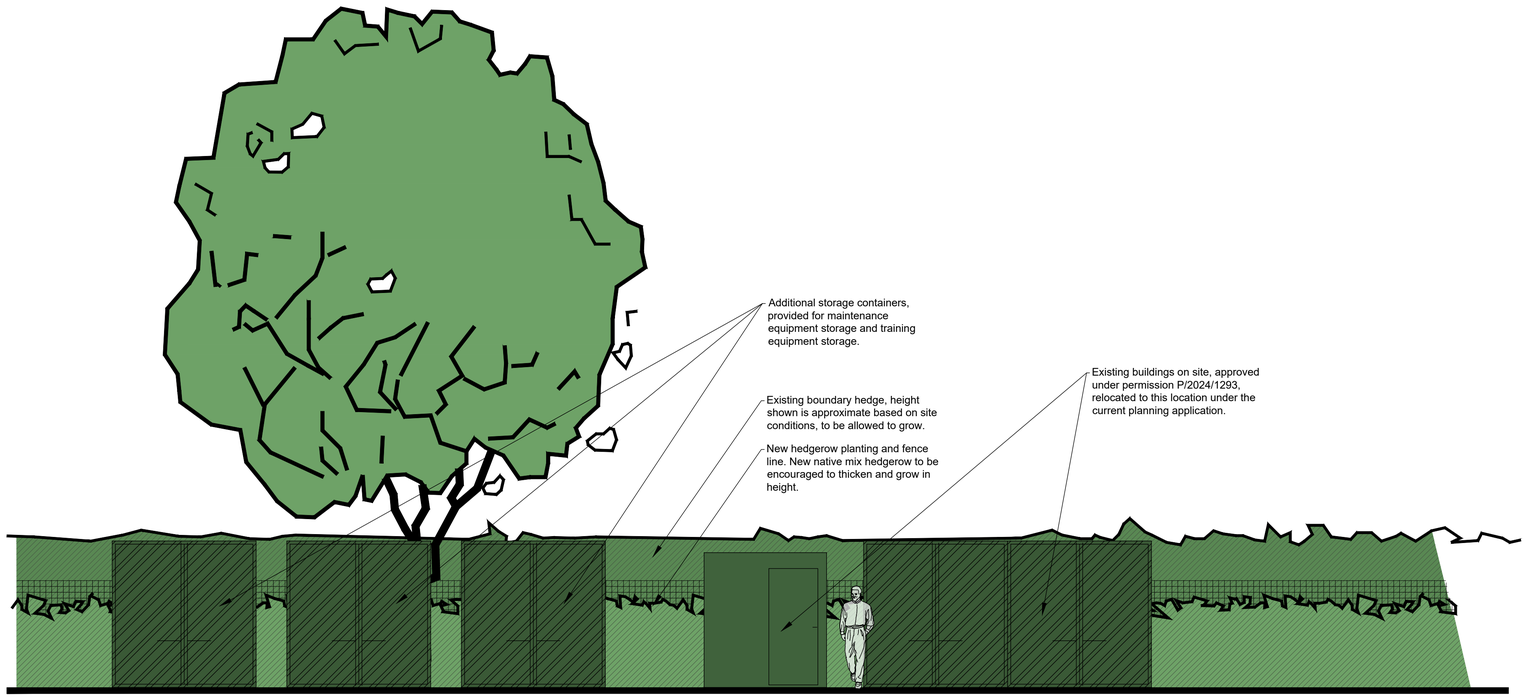

Elevation drawing A2 - Container storage and auxiliary buildings.

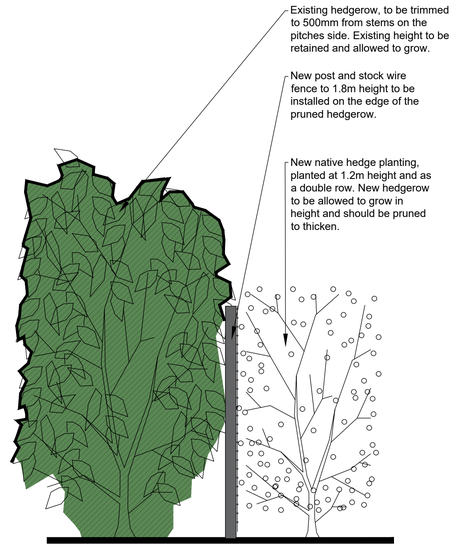

Section - Hedgerow Improvements - 1:25

2 1 0 1 2 3m

MILIEU LANDSCAPE DESIGN
Chartered Landscape Architects

Halls Arms Business Centre
Clitheroe Road
Knowle Green
Longridge
Preston
PR3 2YQ

Tel: 0333 242 5109

www.milieulandscape.com

Do NOT Scale From This Drawing.
All dimensions are to be checked on site prior to construction.

The drawing shall only be used for the purpose for which it was prepared. Drawings issued for planning approval shall not be used for the purposes of costing or construction.

NOTES:

> Drawing issued for planning, to be used for this purpose ONLY.
> All measures and setting out is to be checked on site prior to installation and agreed with LA.
> Drawing to be coordinated with the requirements of other disciplines and planning conditions.

Rev	Description	Date
P03	Graphics Changes	13/06/26
P02	Tanks and other updates	12/06/26
P01	Information	22/10/25

PURPOSE OF ISSUE
PLANNING

PROJECT
Darland Academy

TITLE
Section / Elevation

CLIENT
Wrexham AFC

DRAWN BY	CHECKED BY	DATE
-	CF	19/06/25

SCALE (@ A1)	PROJECT NUMBER
1 : 50	25239

DRAWING NUMBER
WRX-MLD-XX-XX-DR-L-1111 S0 P03