
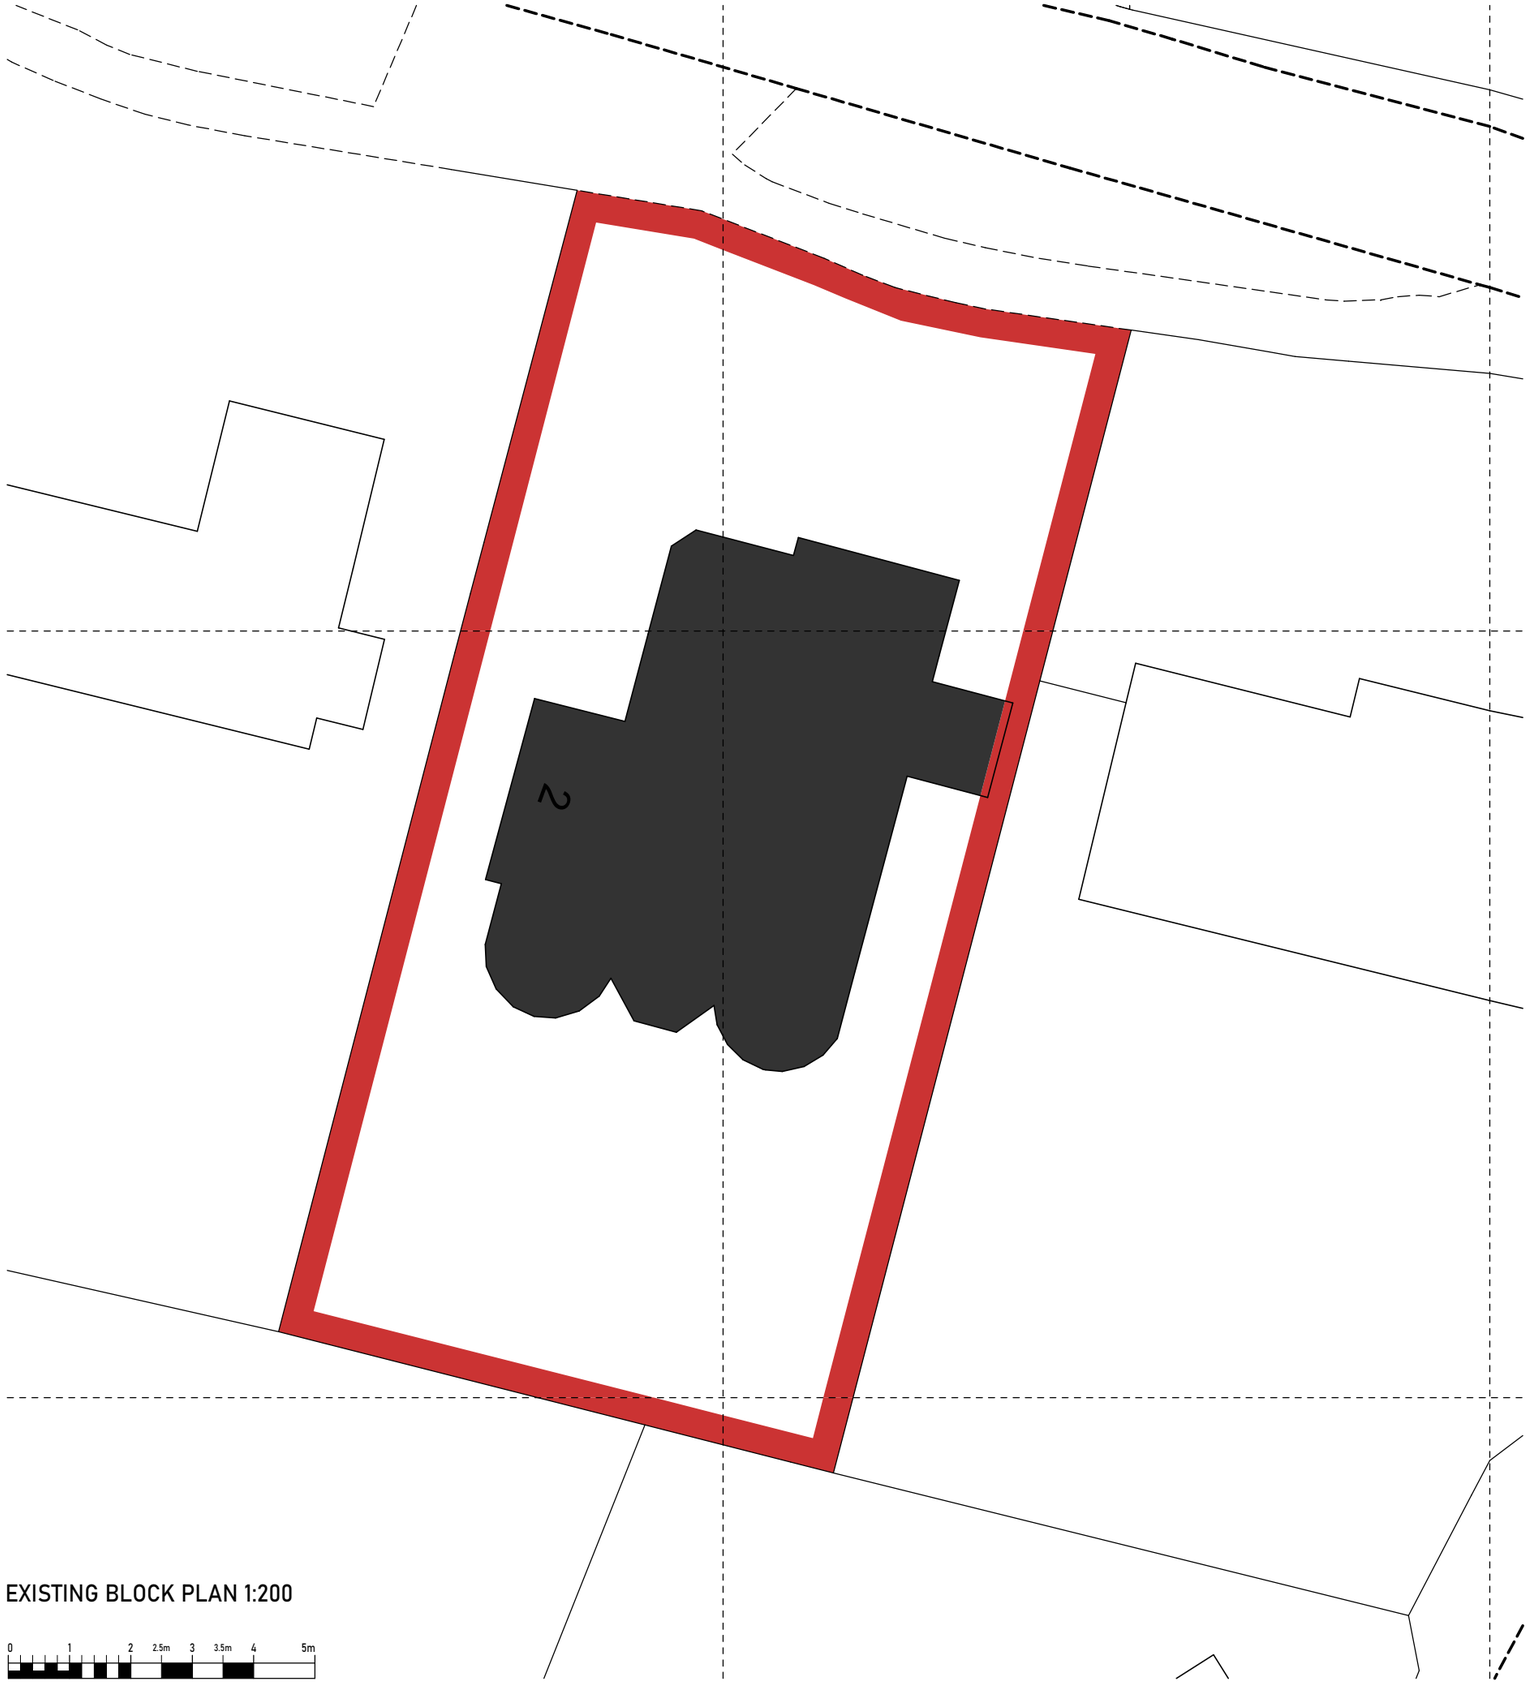



EXISTING BLOCK PLAN 1:200

0 1 2 2.5m 3 3.5m 4 5m

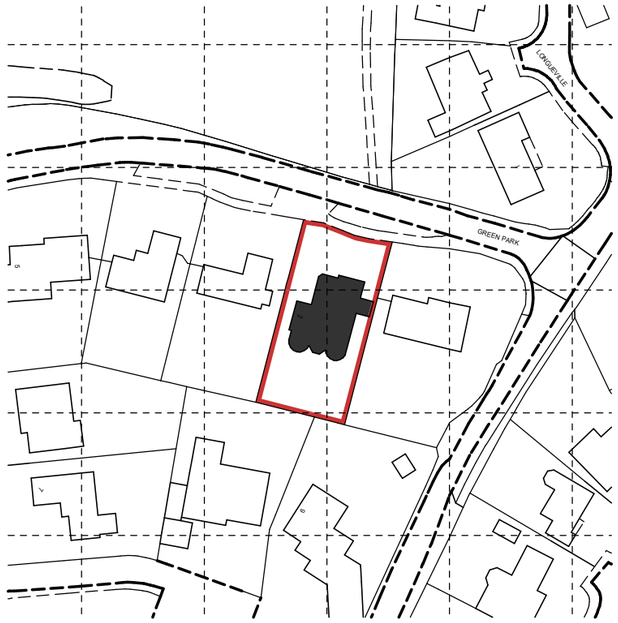

Ordnance Survey (c) Crown Copyright 2026. All rights reserved. Licence number 100022432

LOCATION PLAN 1:1250

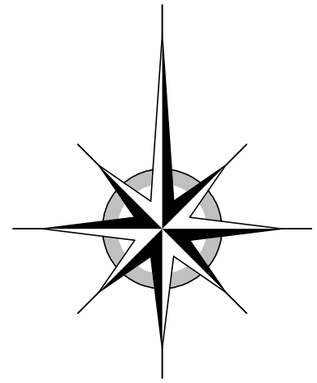

REVISION:	DATE:	AMENDED BY:	DETAILS / COMMENTS:
A	/2026	***	***
B	/2026	mjc	***
C	/2026	***	***
D	/2026	***	***

Project:
Proposed Extension and Re-Ordering at
2 Green Park, Wrexham LL13 7YE

Client:
Mr & Mrs Gauterin

Stage / Drawing Title:
Existing:
Location Plan and Existing Block Plan

COPYRIGHT: Paterson Macaulay & Owens Ltd © 2025.
The drawings, details and information shown on this document are subject to the copyright of the architect (Paterson, Macaulay & Owens Ltd) and are not to be used, reproduced or disclosed without their express permission. Likewise, third parties who do not have a licence or sub-licence to use the design will not be entitled to use the drawings without the architect's consent. This drawing, including dimensions are to be verified on site prior to start of works. Any descrepancies should be brought to the attention of Paterson Macaulay & Owens Ltd immediately. Do not scale from this drawing.

Drawn by: **mjc**
Checked by: **had**
Created: **29/01/2026**
Scale: **1:1250/1:200**
Sheet Size: **A3**
Job No.: **6106**
Drawing No.: **L01**
Revision: ***

Paterson Macaulay & Owens Ltd
9 Earl Road • Mold
Flintshire • CH7 1AJ
Telephone: 01352 755703
mail@pmoarchitects.com
www.pmoarchitects.com