
TREE RISK ASSESSMENT DRAWING

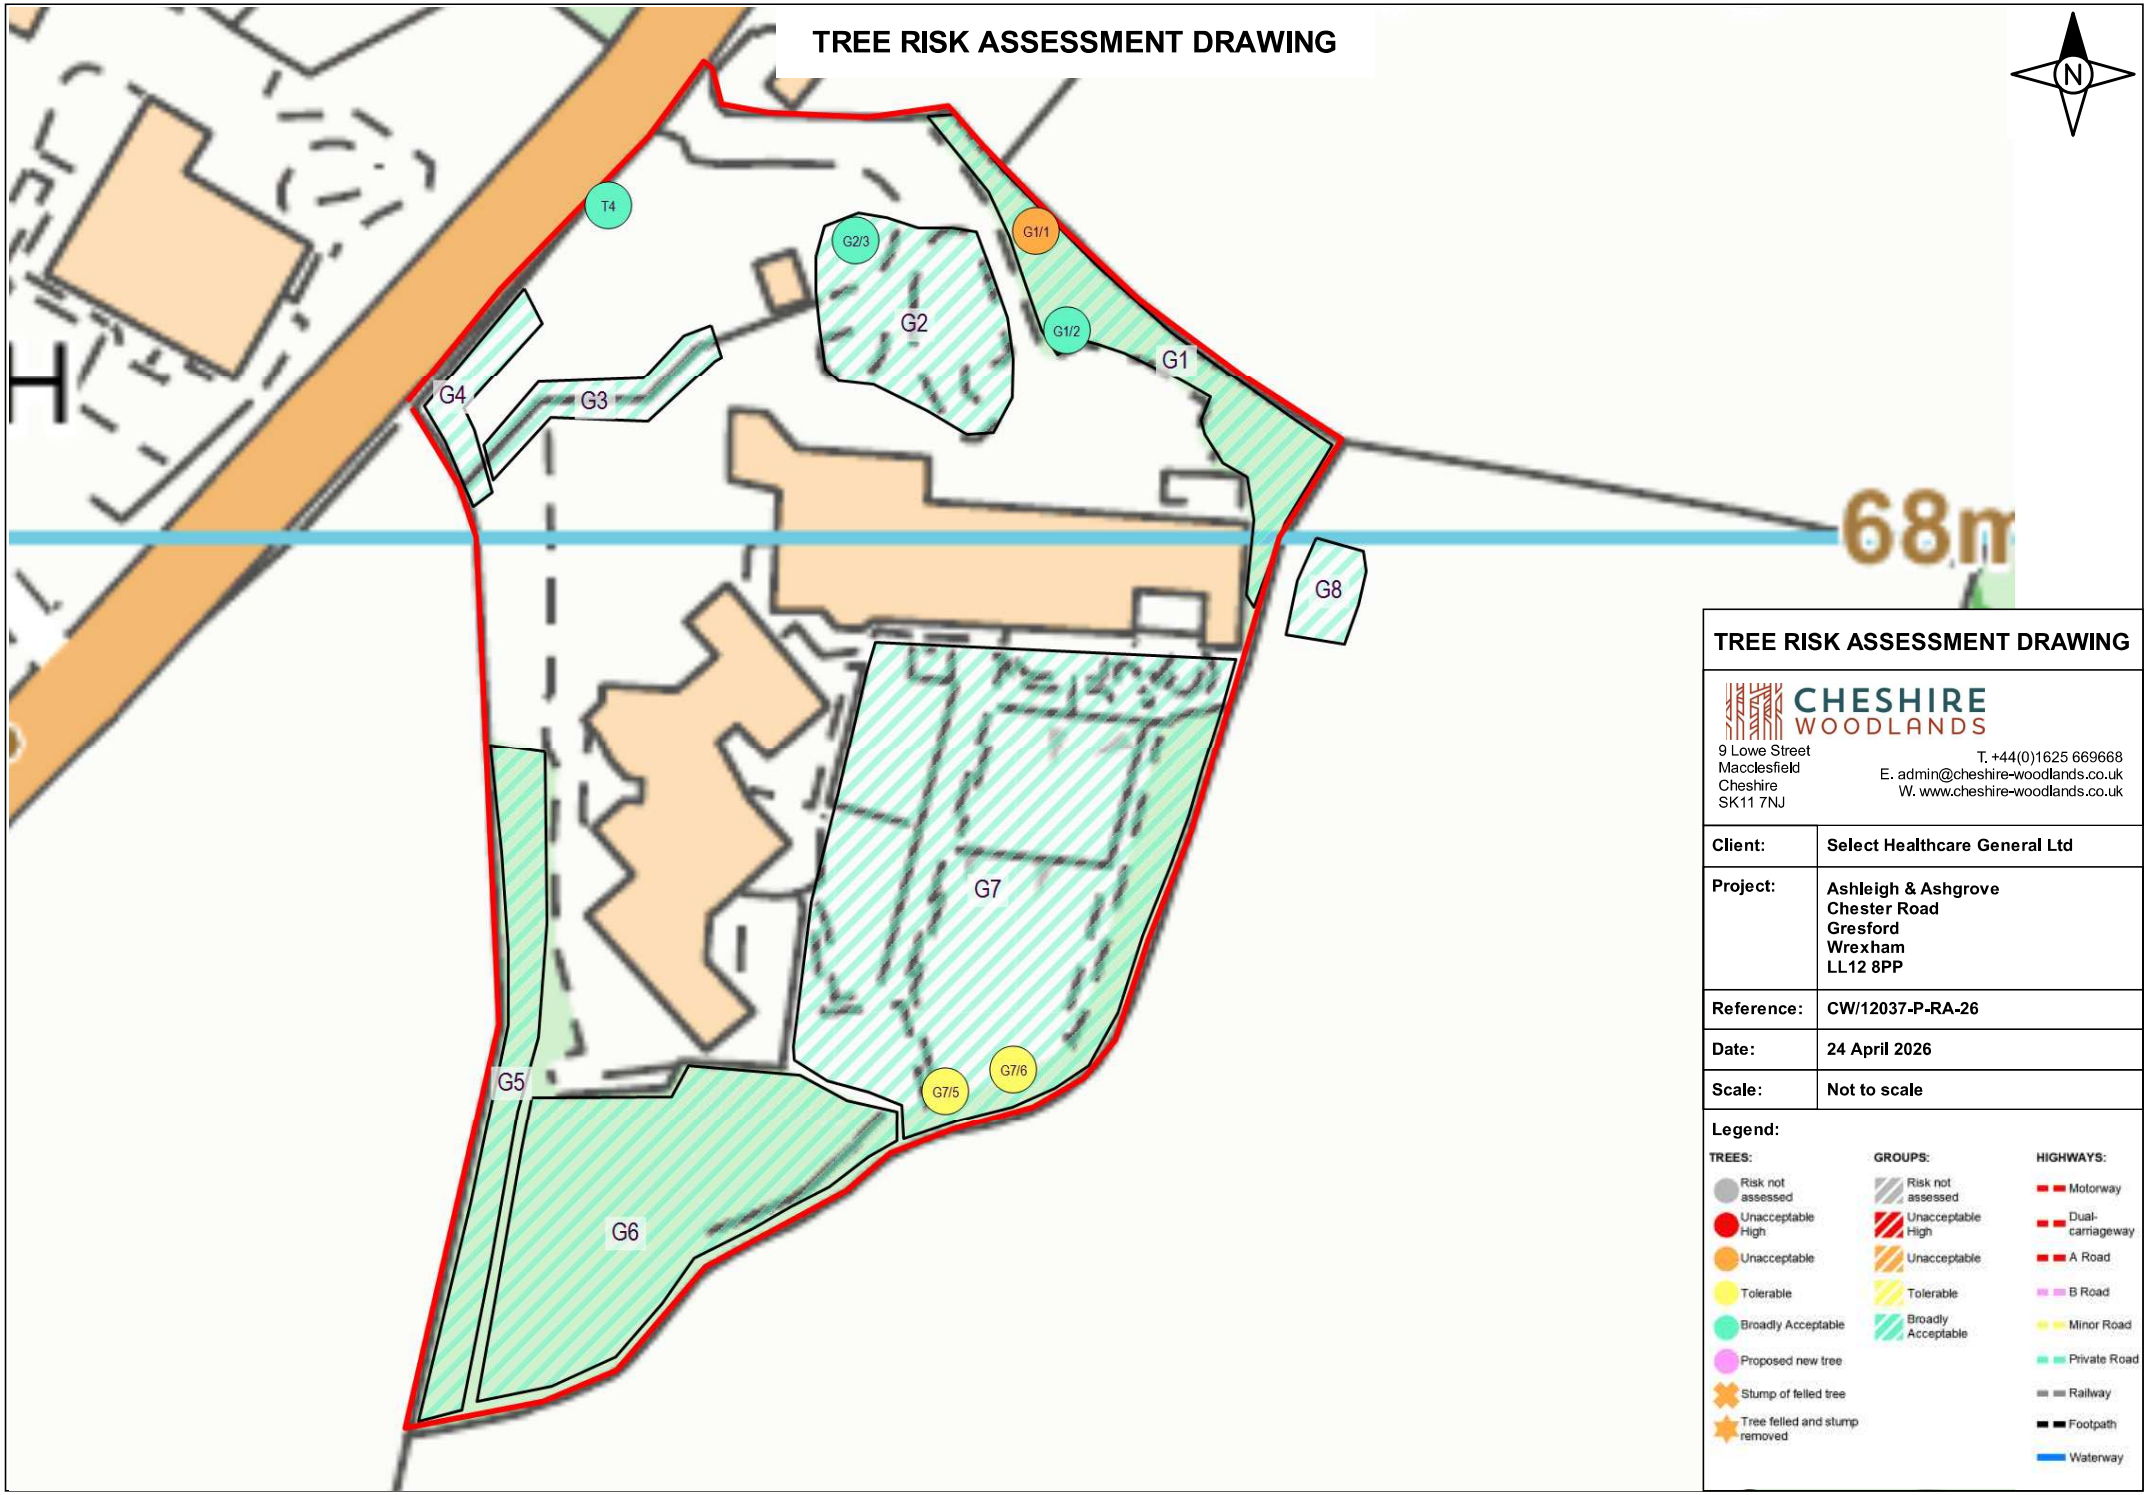

TREE RISK ASSESSMENT DRAWING

CHESHIRE WOODLANDS
9 Lowe Street
Macclesfield
Cheshire
SK11 7NJ
T. +44(0)1625 669668
E. admin@cheshire-woodlands.co.uk
W. www.cheshire-woodlands.co.uk

Client:	**Select Healthcare General Ltd**
Project:	**Ashleigh & Ashgrove Chester Road Gresford Wrexham LL12 8PP**
Reference:	**CW/12037-P-RA-26**
Date:	**24 April 2026**
Scale:	**Not to scale**

Legend:

TREES:
- Risk not assessed
- Unacceptable High
- Unacceptable
- Tolerable
- Broadly Acceptable
- Proposed new tree
- Stump of felled tree
- Tree felled and stump removed

GROUPS:
- Risk not assessed
- Unacceptable High
- Unacceptable
- Tolerable
- Broadly Acceptable

HIGHWAYS:
- Motorway
- Dual-carriageway
- A Road
- B Road
- Minor Road
- Private Road
- Railway
- Footpath
- Waterway