


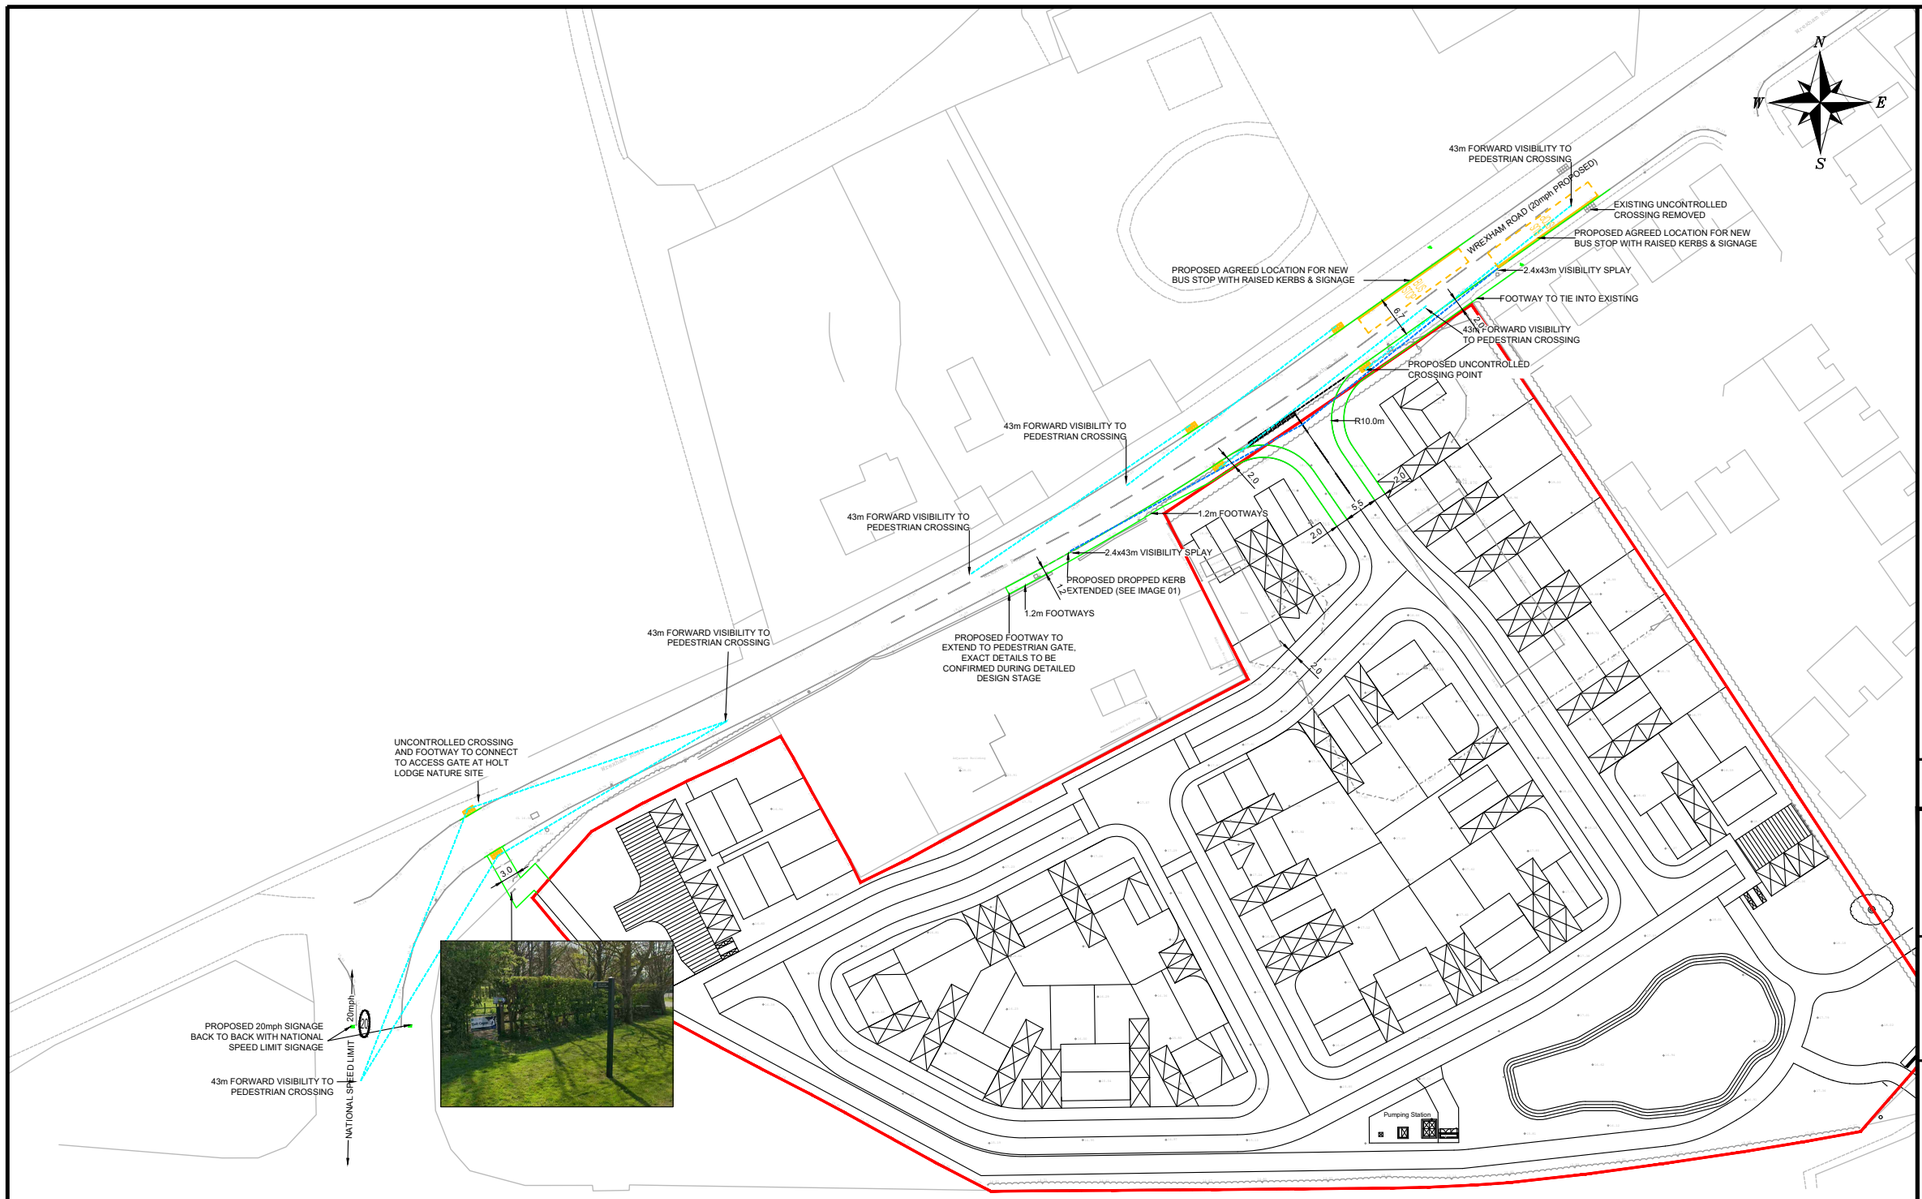

NORTH SOUTH AERIAL VIEW (NTS)



IMAGE 01 - STREET VIEW IMAGE

NOTES

THIS IS NOT A CONSTRUCTION DRAWING AND IS FOR INDICATIVE PURPOSES ONLY.
THE DRAWING WILL BE SUBJECT TO CHANGE FOLLOWING LOCAL AUTHORITY REVIEW AND CONFIRMATION OF PUBLIC HIGHWAY AND THIRD PARTY LAND BOUNDARIES.

INDICATIVE SITE BOUNDARY

DENOTES NEW KERBS

LOCAL AUTHORITY: WREXHAM COUNCIL
TOTAL AREA OF SITE: 1.72Ha



SITE LAYOUT NTS

REV	DETAILS	DRAWN	CHECKED	DATE

CLIENT:
PRIDDING FARMING PARTNERSHIP

PROJECT:
WREXHAM ROAD,
HOLT

DRAWING TITLE:
PROPOSED SITE ACCESS PLAN

SCALES:
1:500 @ A3

DRAWN:	CHECKED:	DATE:
LB	MC	APR 26

Croft Transport Planning & Design
340 Deansgate
Manchester
M3 4LY

Email: info@croftts.co.uk
Tel: 0161 837 7380
Web: www.eddisons.com/services/transport-planning

DRAWING NUMBER:	REVISION:
3285-F01	K

Eddisons | Incorporating Croft

C:\Users\Leon.Blythe\OneDrive - Begbies Traynor Group\Desktop\GA Work\Delete\Pendlebury Road, Swinton - Appraisal Layout_Apartments an\3285-F01 Rev K.dwg