

A3

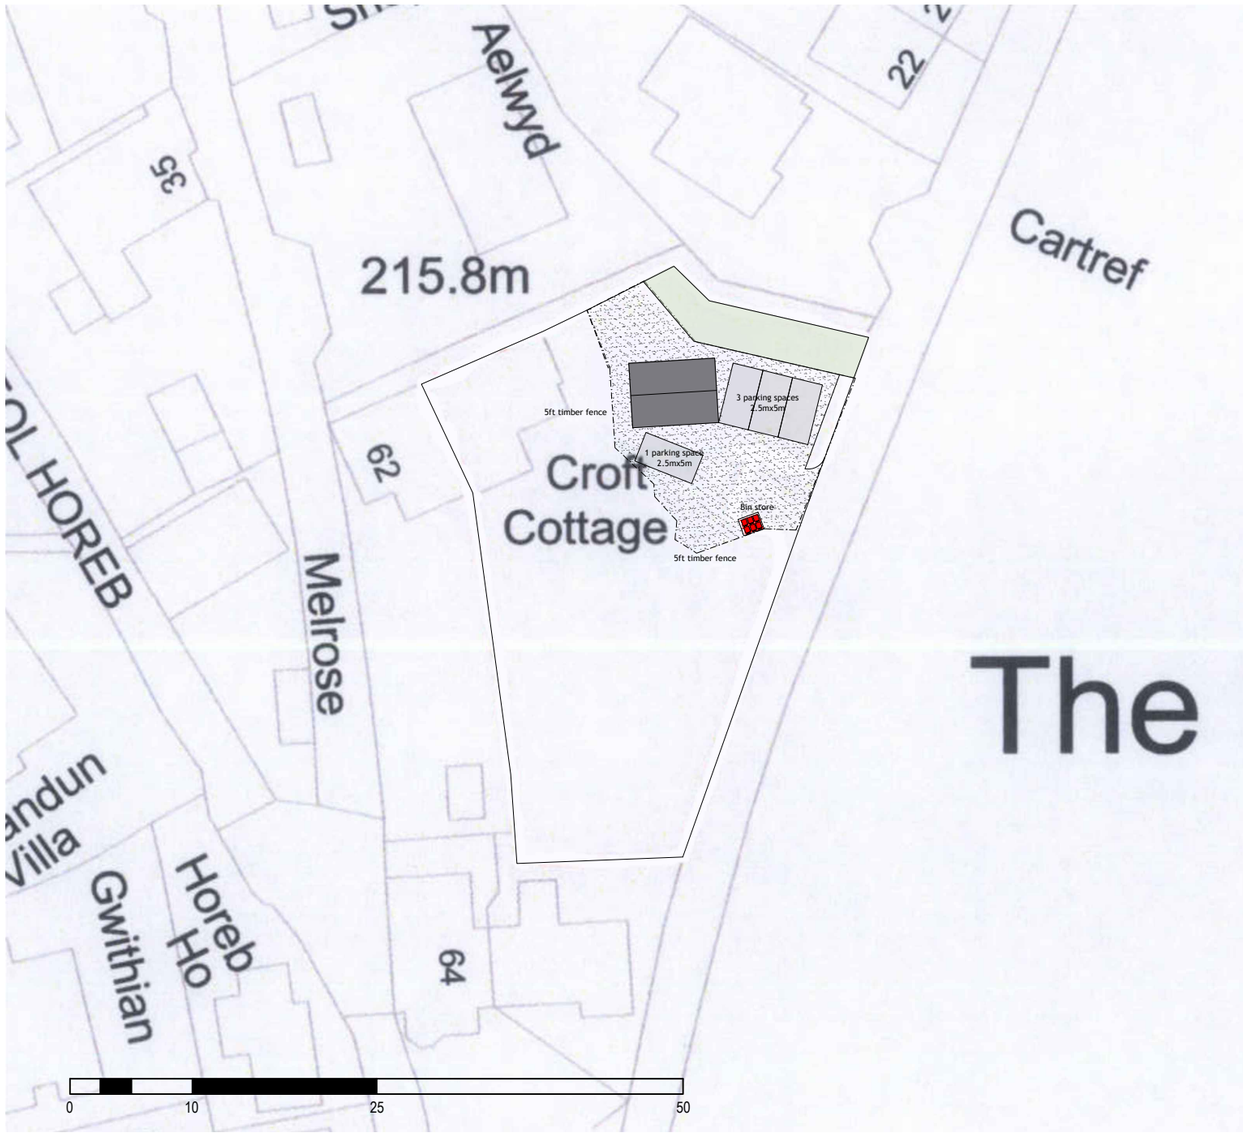

Block Plan 1:500

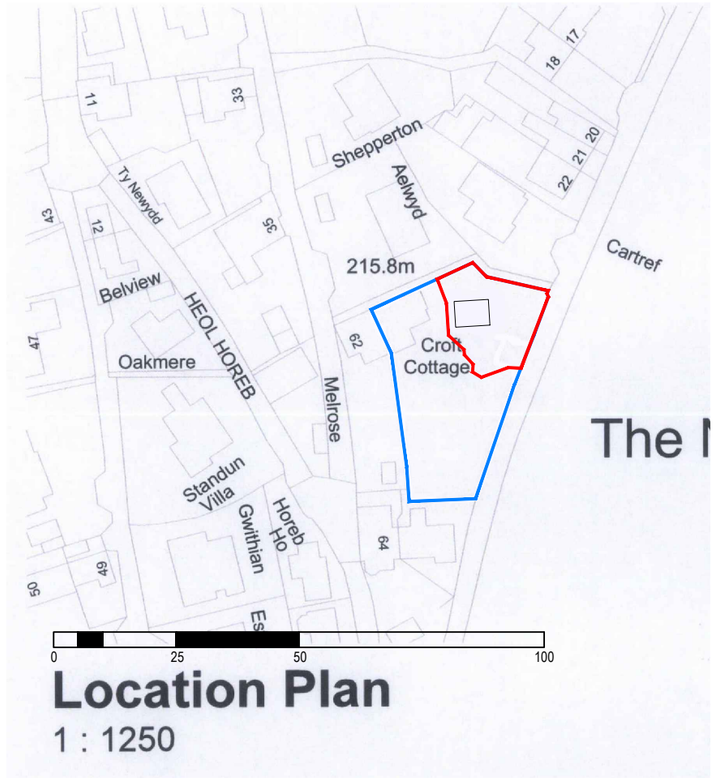

Location Plan
1 : 1250

Revn.	Description.	Date.
A	Red line amended	18/05/26

HEAL
PLANNING APPEALS

Hooper Enterprise Associates Ltd
St. Mary's Place, Shrewsbury, Shropshire. SY1 1DZ.

Project:
Croft Cottage, Penygelli Road, Coedpoeth, Wrexham, LL11 3RW

Title:
Location and Block Plan

Date: Oct 2025

Scale: 1:500 & 1:1250

Drawing No: HP-CC-01

Copyright © 2025 Heal Planning Appeals