



Elevation A 1:50

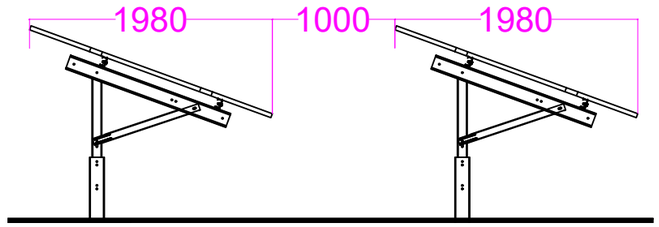

Elevation B 1:50

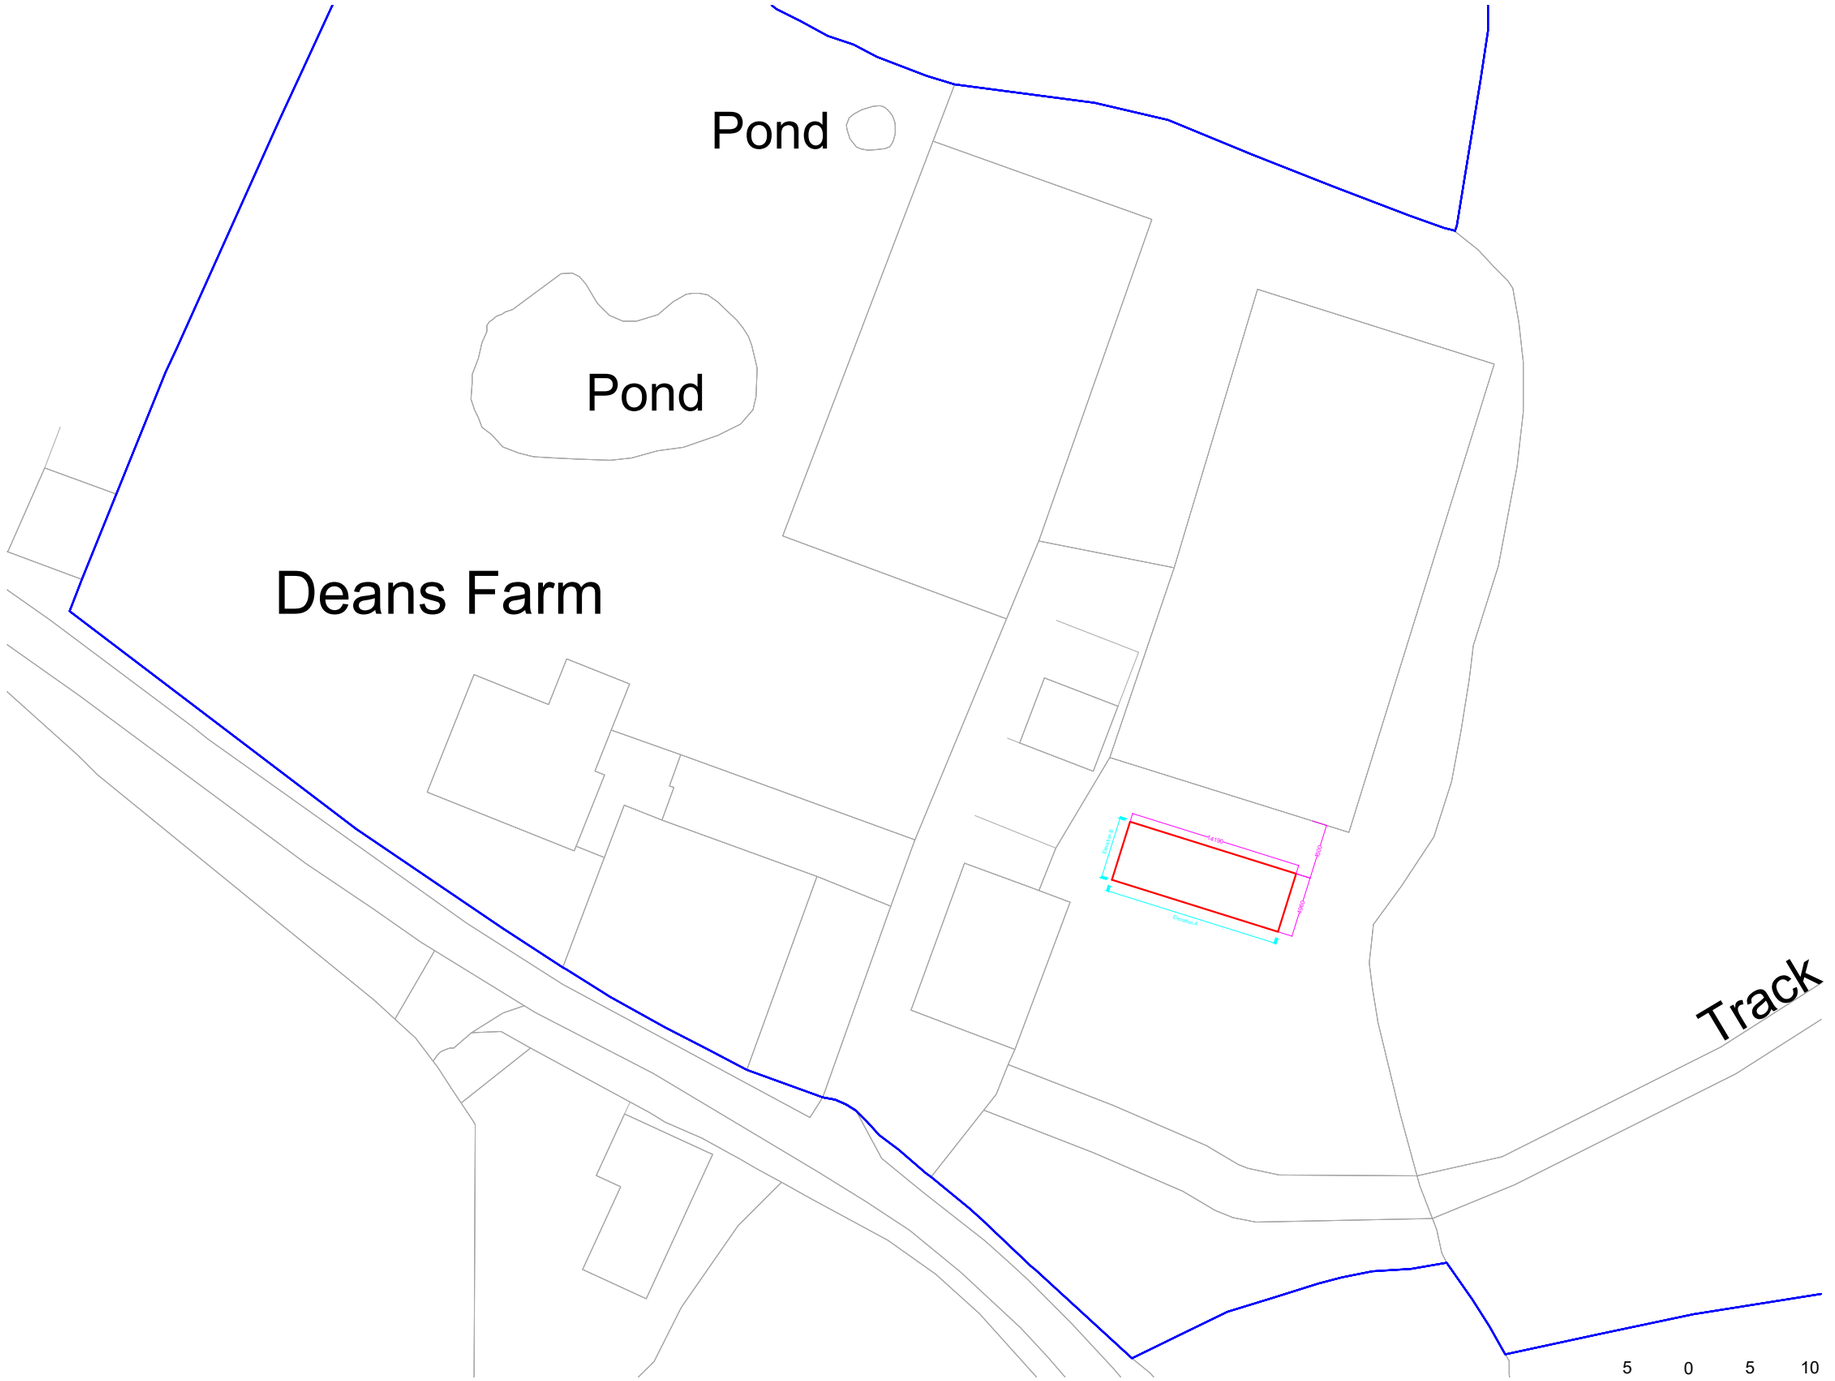

Property Boundary

Area of Development

5 0 5 10 15 20 25

SCALE 1: 500 m

Location Plan 1:500

Deans Farm, Knolton
LL13 0LF

DomElec Electrical & Solar Ltd.

Sheet A101

For Planning

Drawn	JT
Date	21/05/26
Scale @ A3	As indicated