
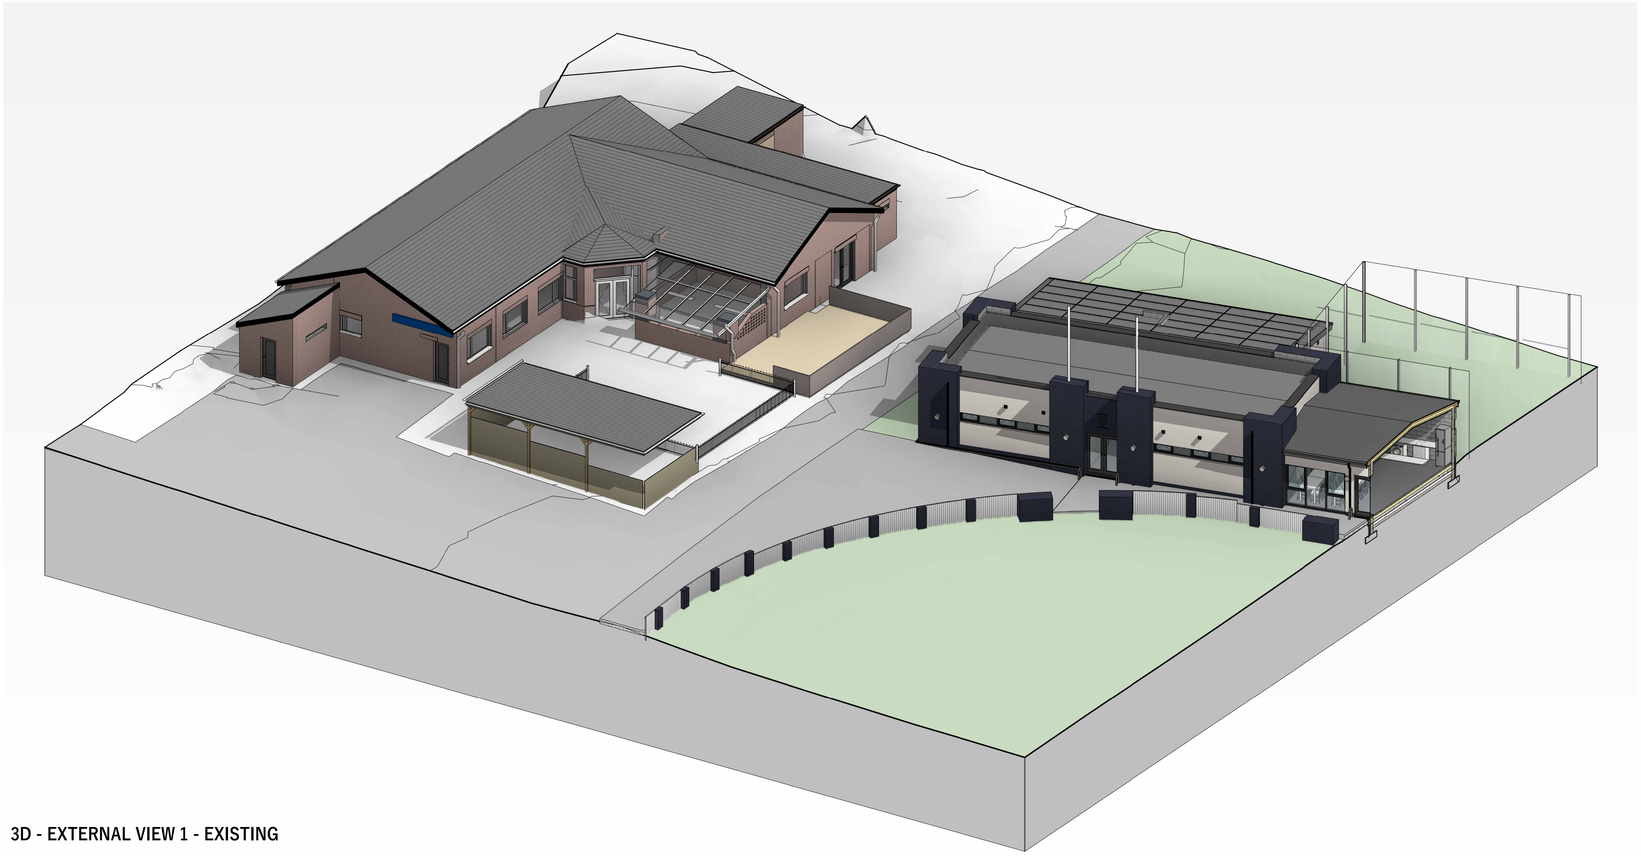


3D - EXTERNAL VIEW 1 - EXISTING

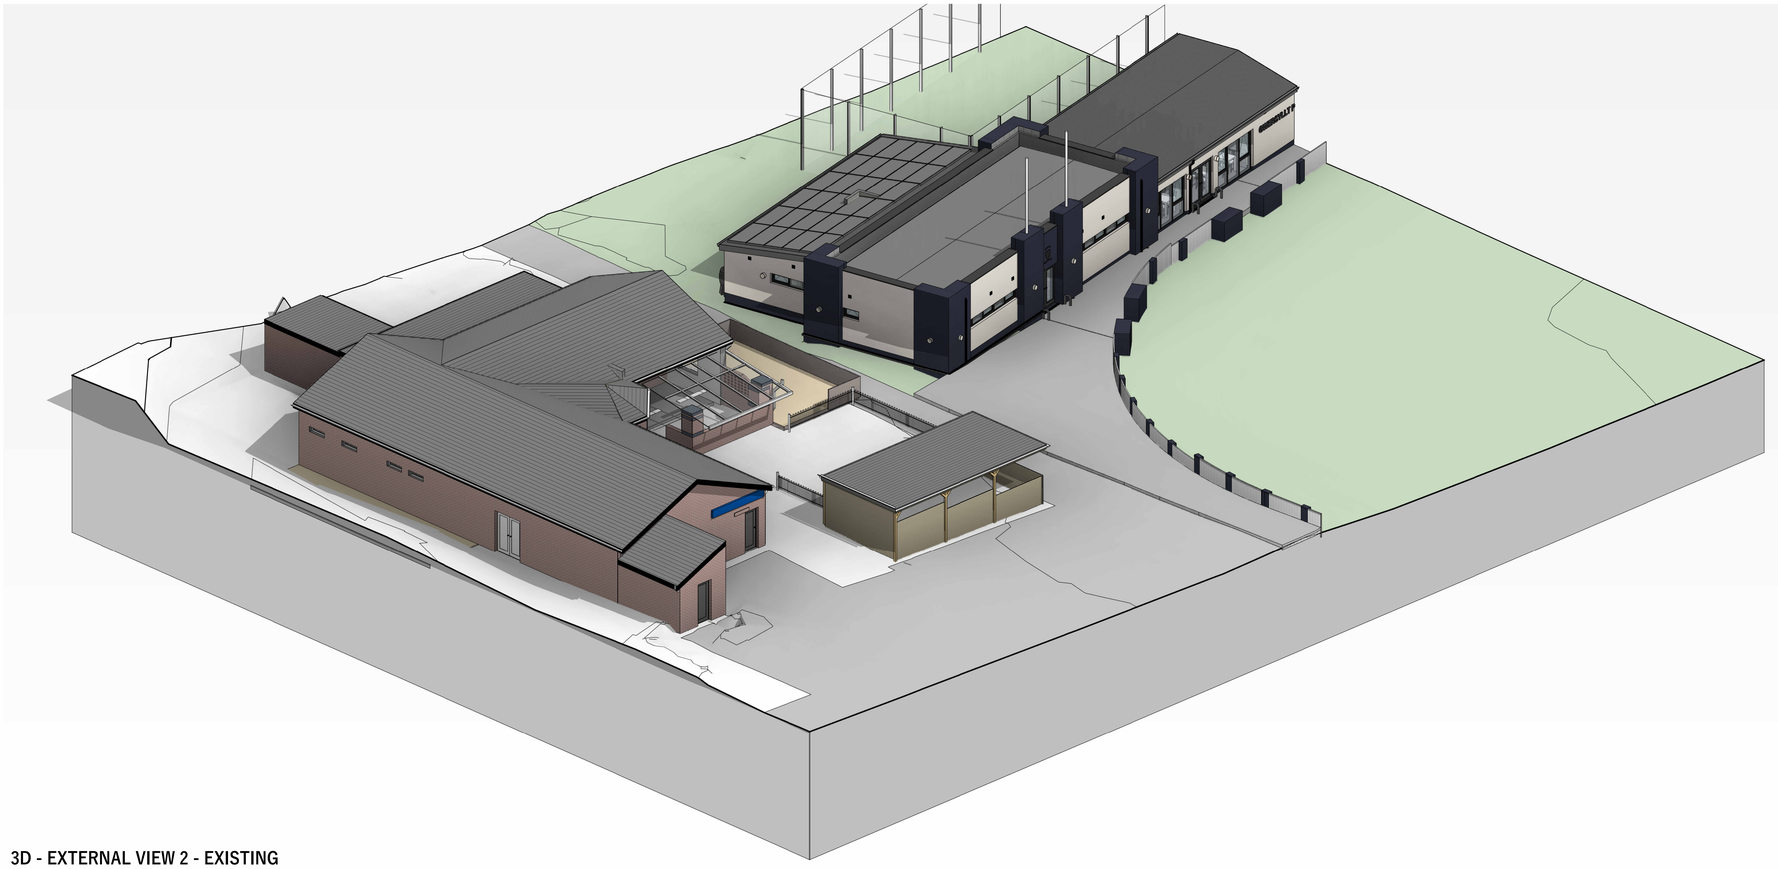

3D - EXTERNAL VIEW 2 - EXISTING

PRINTED 22/01/2026 14:23:09

REV	DESCRIPTION	DATE	BY	CHK
P1	AMENDMENTS FROM CLIENT	05/12/2025	EO	GJ
P2	PRE APPLICATION	21/01/2026	EO	GJ
P3	AMENDMENT	22/01/2026	EO	GJ

0 1 2 3 4 5 6m

1:100 @ A0

saer architects

www.saer.wales | 01492 472478 | studio@saer.wales

THIS DRAWING IS COPYRIGHT OF SAER ARCHITECTS LIMITED. CHECK ALL DIMENSIONS ON SITE. DISCREPANCIES TO BE NOTIFIED TO ARCHITECT. ELEMENTS OF STRUCTURE SHOWN ARE INDICATIVE AND FOR GUIDANCE. FINAL DESIGN TO STRUCTURAL ENGINEERS DETAILS AND SPECIFICATION.

PROJECT:
GWERSYLLT CRICKET CLUB

CLIENT:
GWERSYLLT PARK CRICKET CLUB

DRAWING TITLE
3D VIEWS EXISTING

DRAWING STATUS: PLANNING	STATUS: S3
DRAWING No: GCC-SAL-03-ZZ-DR-A-0024	PROJECT No: P1085
SCALE: @A0	REVISION: P3