
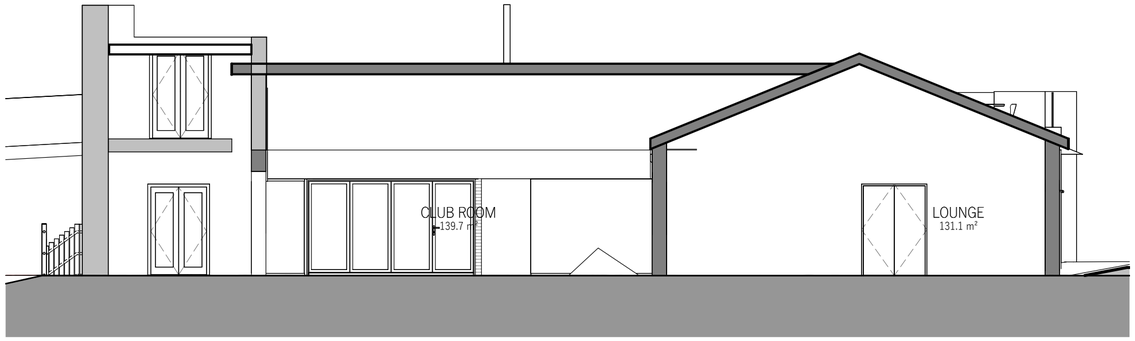



SECTON A

SCALE: 1 : 100

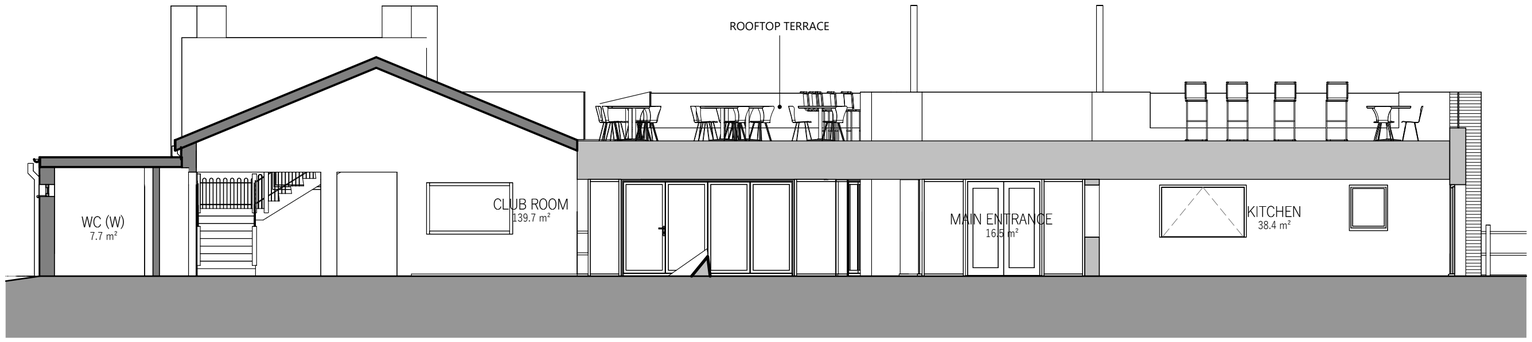

SECTION B

SCALE: 1 : 100

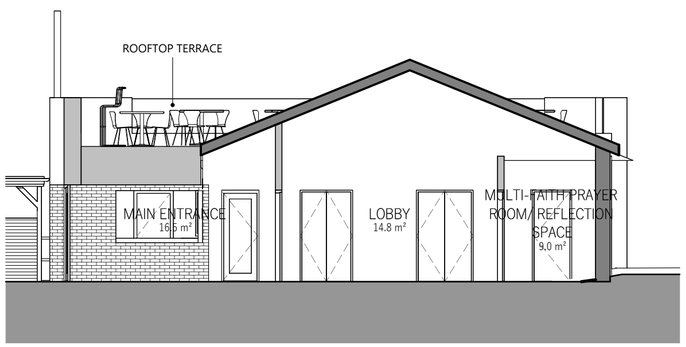

SECTION C

SCALE: 1 : 100

PRINTED: 20/01/2026 17:47:24

REV:	DESCRIPTION:	DATE:	BY:	CHK:
P1	CLIENT COMMENTS	20/11/2025	EO	GJ
P2	AMENDMENTS FROM CLIENT	05/12/2025	EO	GJ
P3	PRE APPLICATION	21/01/2026	EO	GJ

0 1 2 3 4 5 m

1:100 @ A2

saer architects

www.saer.wales | 01492 472478 | studio@saer.wales

THIS DRAWING IS COPYRIGHT OF SAER ARCHITECTS LIMITED. CHECK ALL DIMENSIONS ON SITE. DISCREPANCIES TO BE NOTIFIED TO ARCHITECT. ELEMENTS OF STRUCTURE SHOWN ARE INDICATIVE AND FOR GUIDANCE. FINAL DESIGN TO STRUCTURAL ENGINEERS DETAILS AND SPECIFICATION.

PROJECT:
GWERSYLLT CRICKET CLUB

CLIENT:
GWERSYLLT PARK CRICKET CLUB

DRAWING TITLE:
PROPOSED - SECTIONS

DRAWING STATUS:	STATUS:
PLANNING	S3
DRAWING No:	PROJECT No:
GCC-SAL-03-ZZ-DR-A-0039	P1085
SCALE:	REVISION:
1 : 100@A2	P3