
LEGEND & ABBREVIATIONS

SYMBOL	DESCRIPTION
	SUPPLY/EXTRACT GRILLE
	SUPPLY/EXTRACT FAN
	ATTENUATOR
	LOUVRE
	FILTER
	FIRE DAMPER
	VOLUME CONTROL DAMPER
	HEAT RECOVERY UNIT
	DESTRATIFICATION FAN

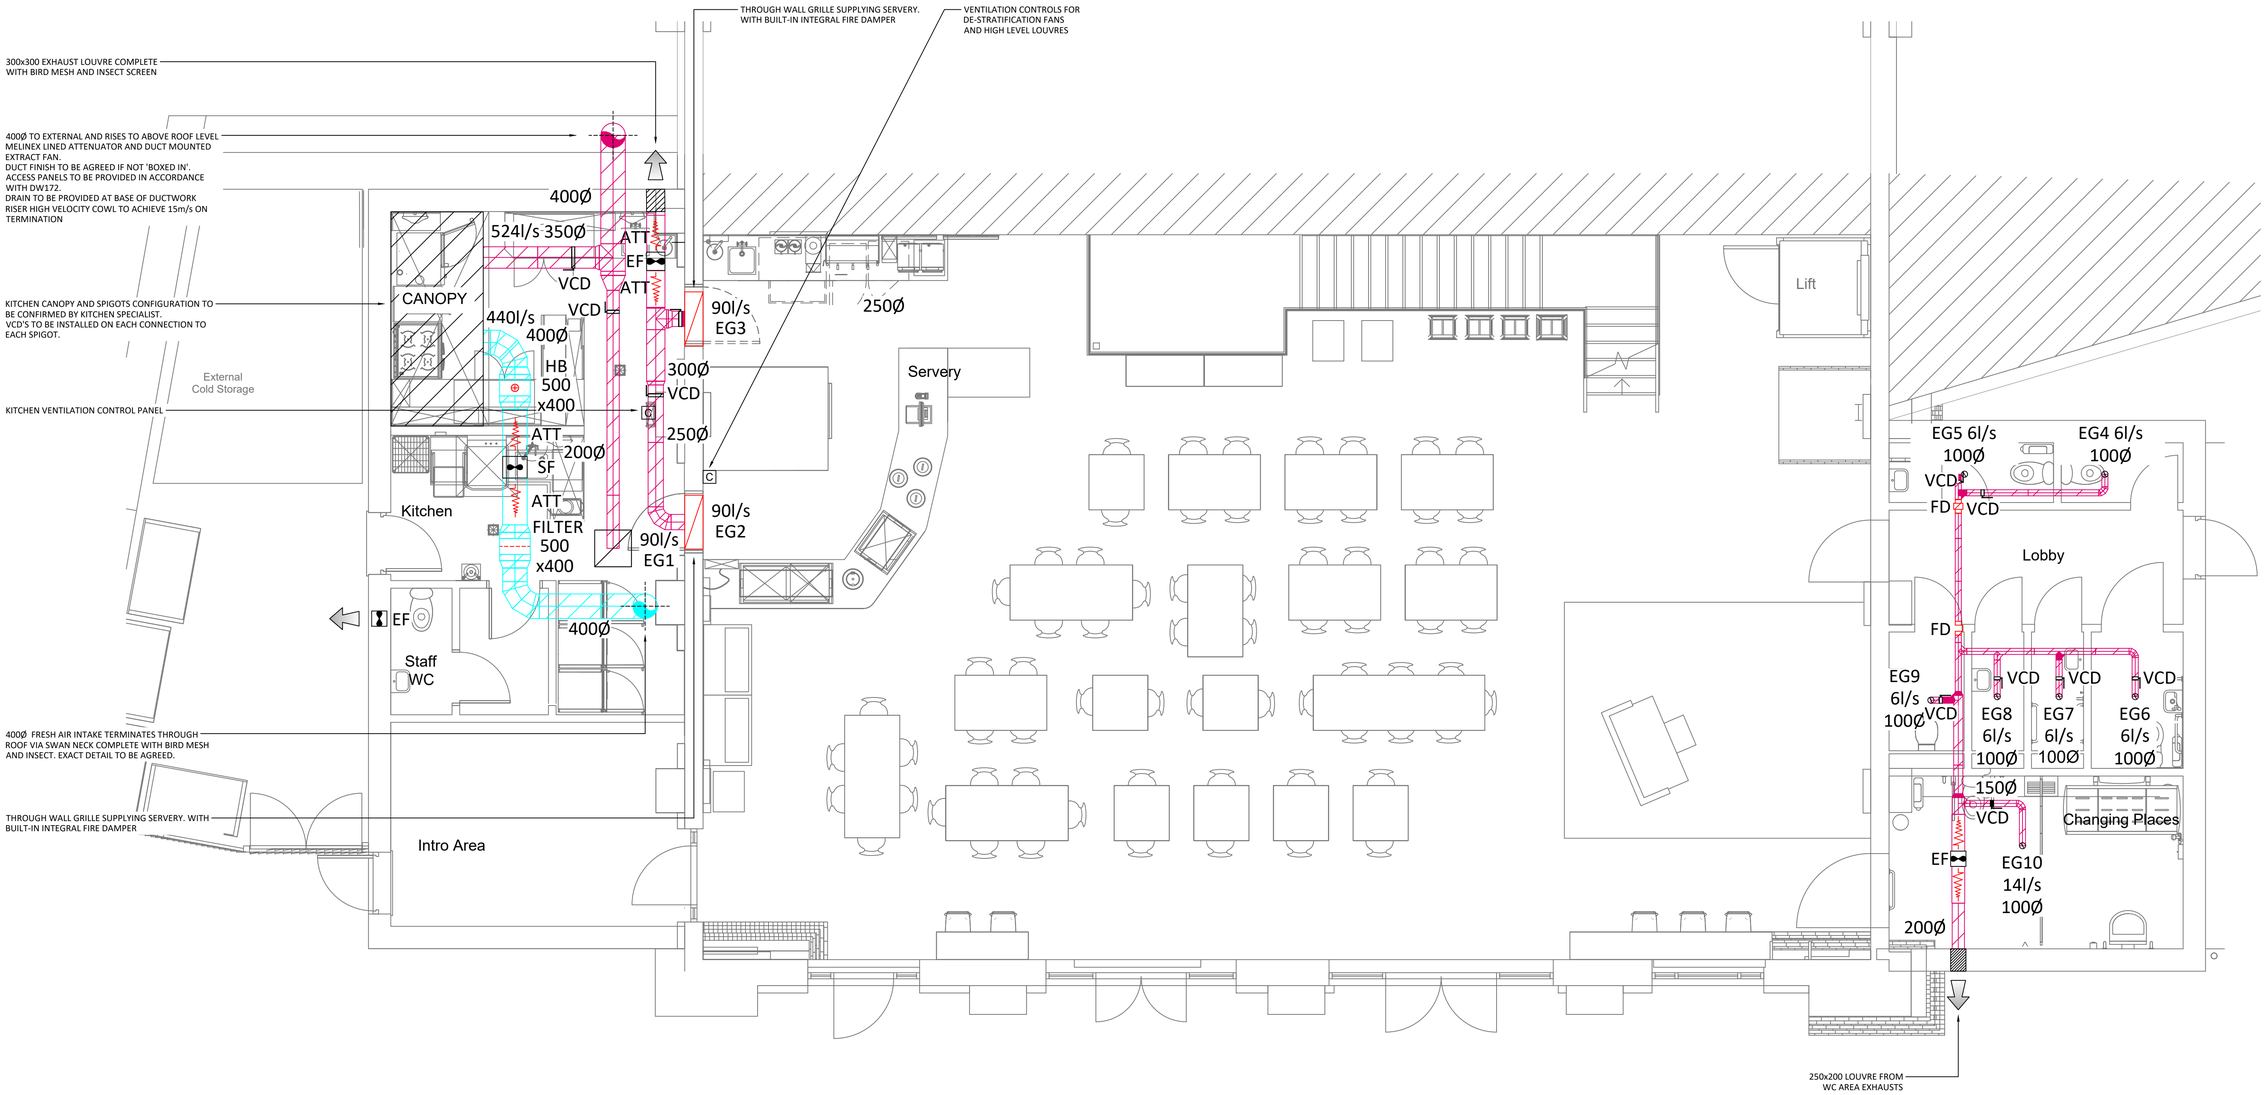

NOTES:
1. Do not scale from this drawing.
2. This drawing is to be read in conjunction with the services specification for this contract.

CONSTRUCTION ISSUE

CDP
CARPENTER DAVIES PARTNERSHIP
53 HIGH STREET
DENBIGH, DENBIGHSHIRE, LL16 3SD
TEL: 01745 814800
www.cdpartnership.co.uk

CLIENT
Stori Brymbo
TAITH O 300 MLWYN O FLYNYDDOEDD
A 300 MILLION YEAR JOURNEY

REV	DATE	DETAILS	DRAWN	CHK'D
T1	05:01:24	Tender Issue	SE	NS
C1	03:09:24	Construction Issue	SE	NS
C2	18:08:25	Construction Issue	CC	NS
C3	08:10:25	Construction Issue	CC	NS
C4	17:10:25	Construction Issue	CC	NS
C5	10:12:25	Construction Issue	CC	NS
C6	15:12:25	Revised in accordance with Architect's latest plans	CC	NS

PROJECT
STORI BRYMBO

DRAWING TITLE
MACHINE SHOP
LOWER GROUND FLOOR
VENTILATION SERVICES

PROJECT NUMBER	SCALE	DATE	DRAWN
P1915	1:50 @ A1	25:10:23	SE
			CHECKED NS

DRAWING NUMBER
1915-CDP-XX-B1-DR-M-1301

REV.
C6