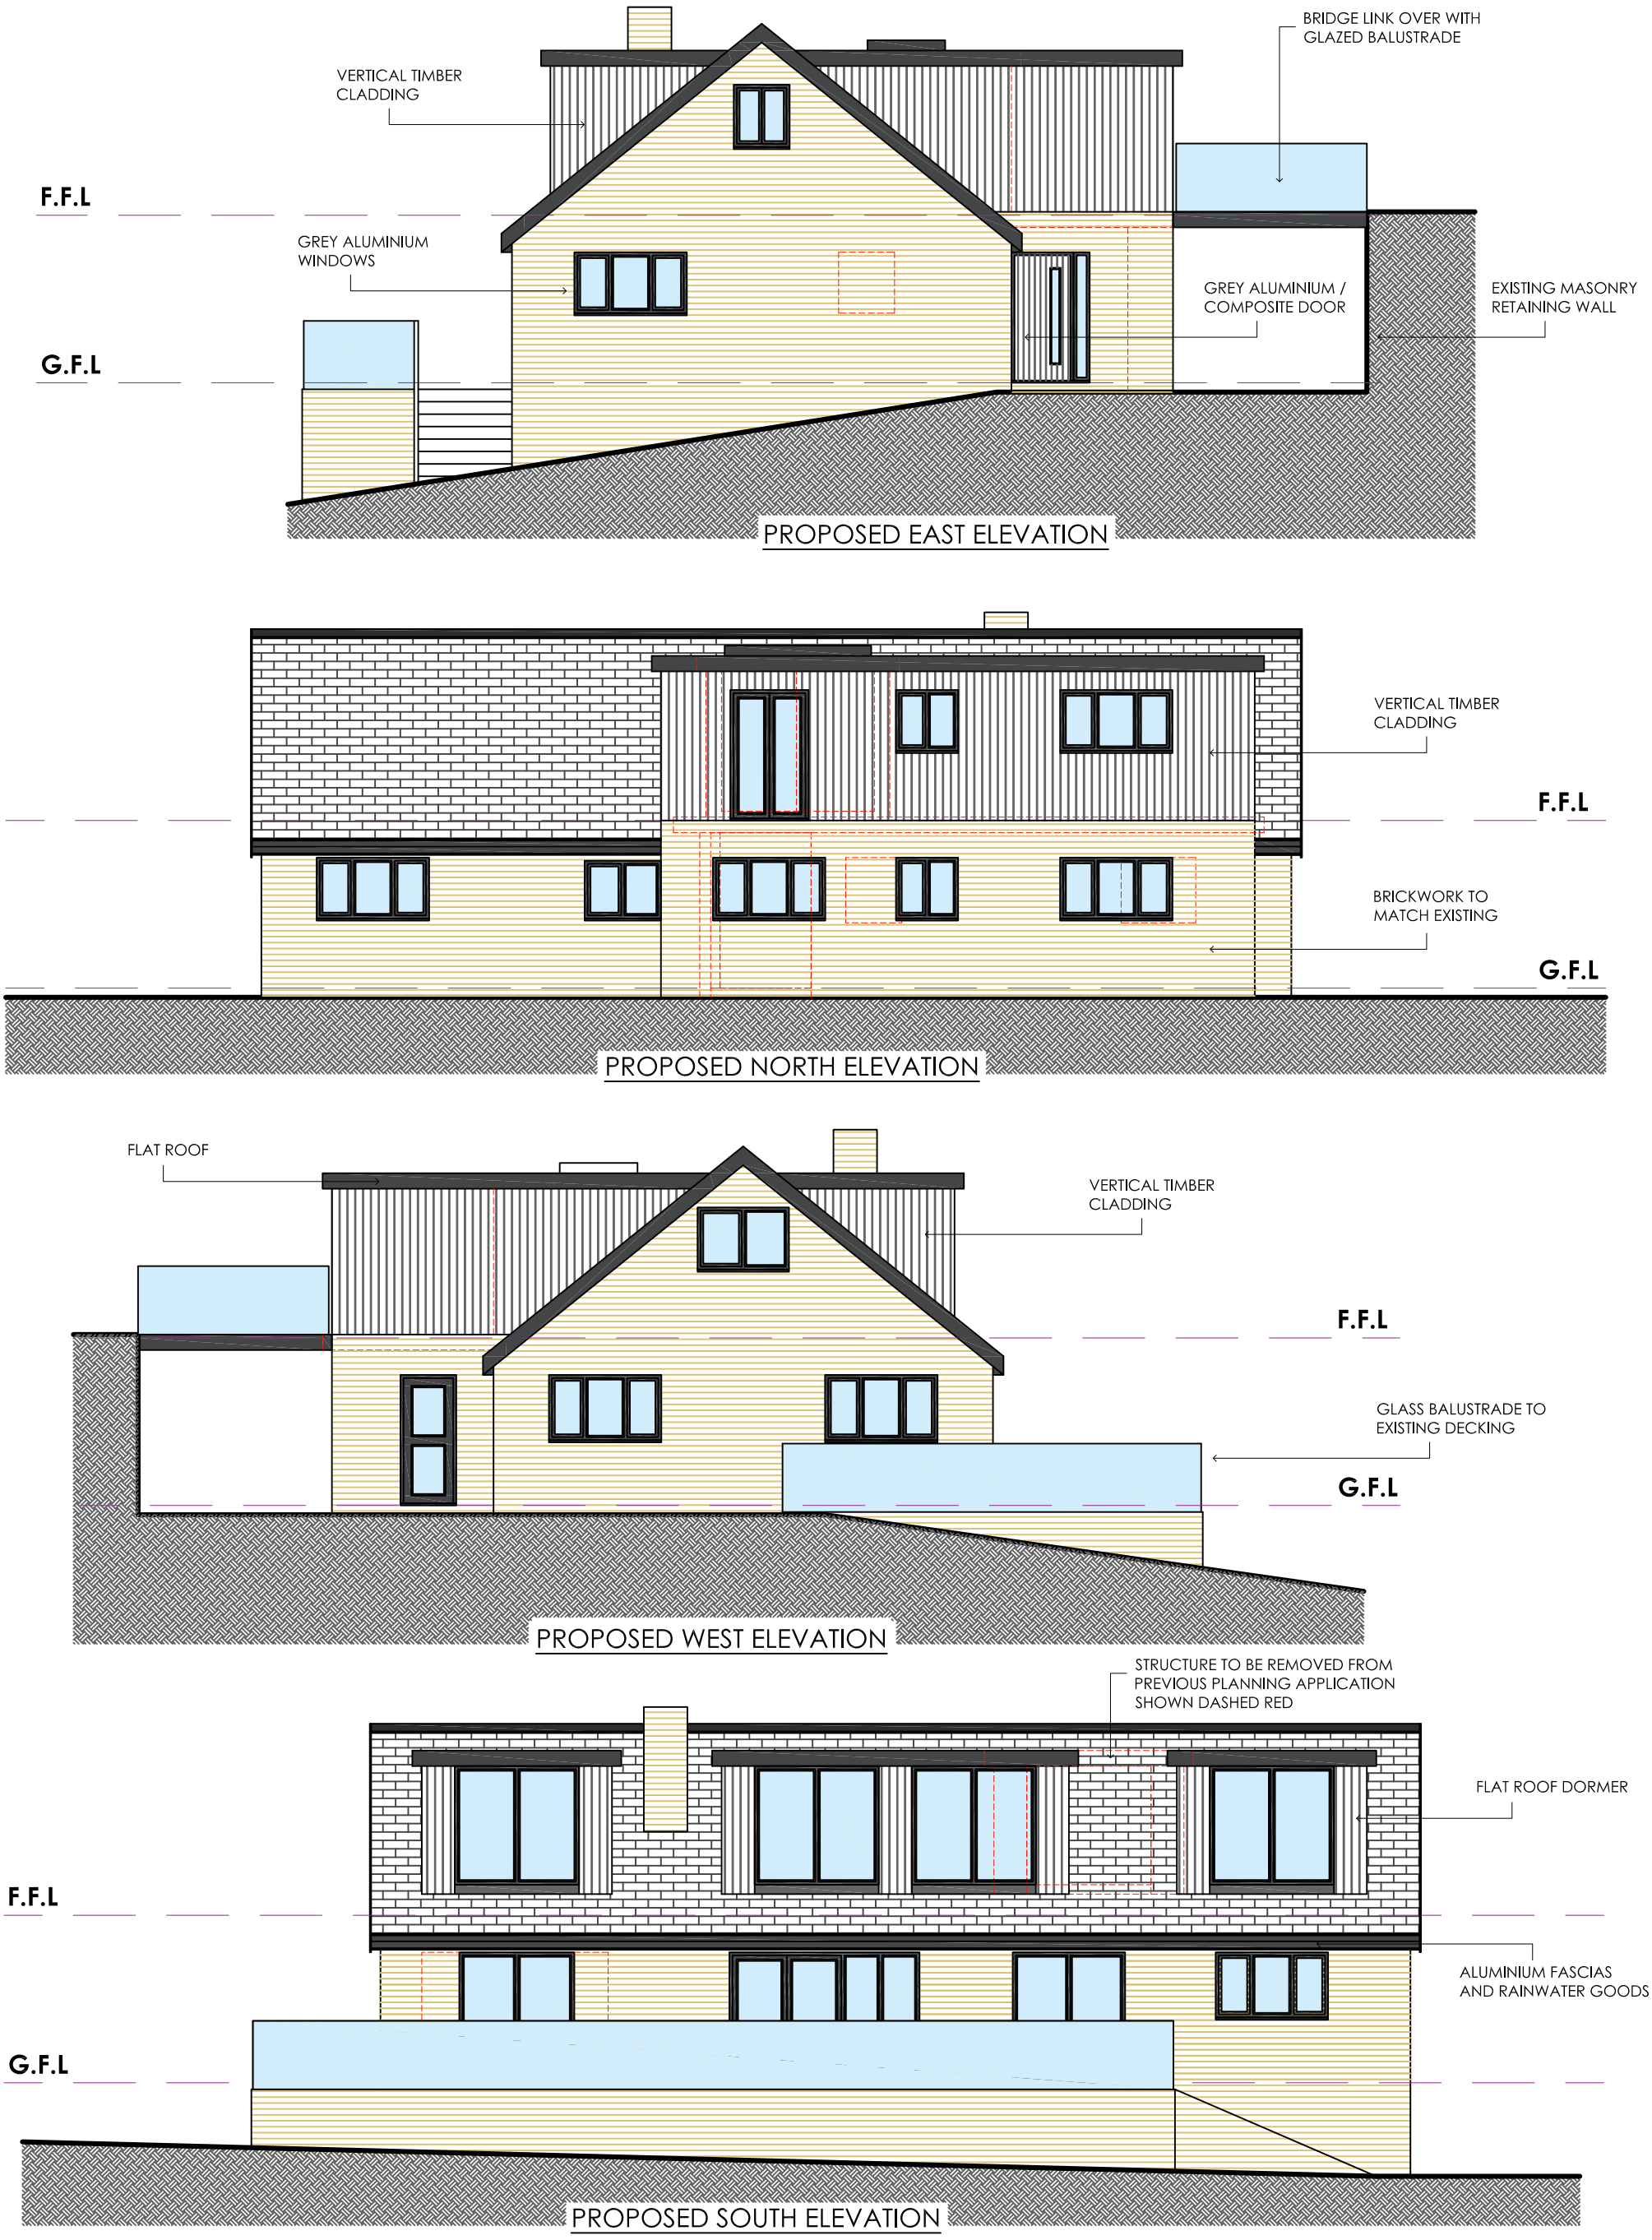


TŶ ARCHITECTURE

Project	PROPOSED EXTENSIONS AND ALTERATIONS - **PLANNING DRAWINGS**
Address	THE ORCHARDS, PONTFADOG, LLANGOLLEN, DENBIGHSHIRE, LL20 7AS
Client	Mr RICHARD EVANS
Scale	Scale 1:100 @A3
Drawing:-	Ty/1870/PL02