
PROPOSED STRUCTURE
SHOWN HATCHED


STRUCTURE TO BE REMOVED FROM
PREVIOUS PLANNING APPLICATION
SHOWN DASHED RED

EXISTING MASONRY
RETAINING WALL

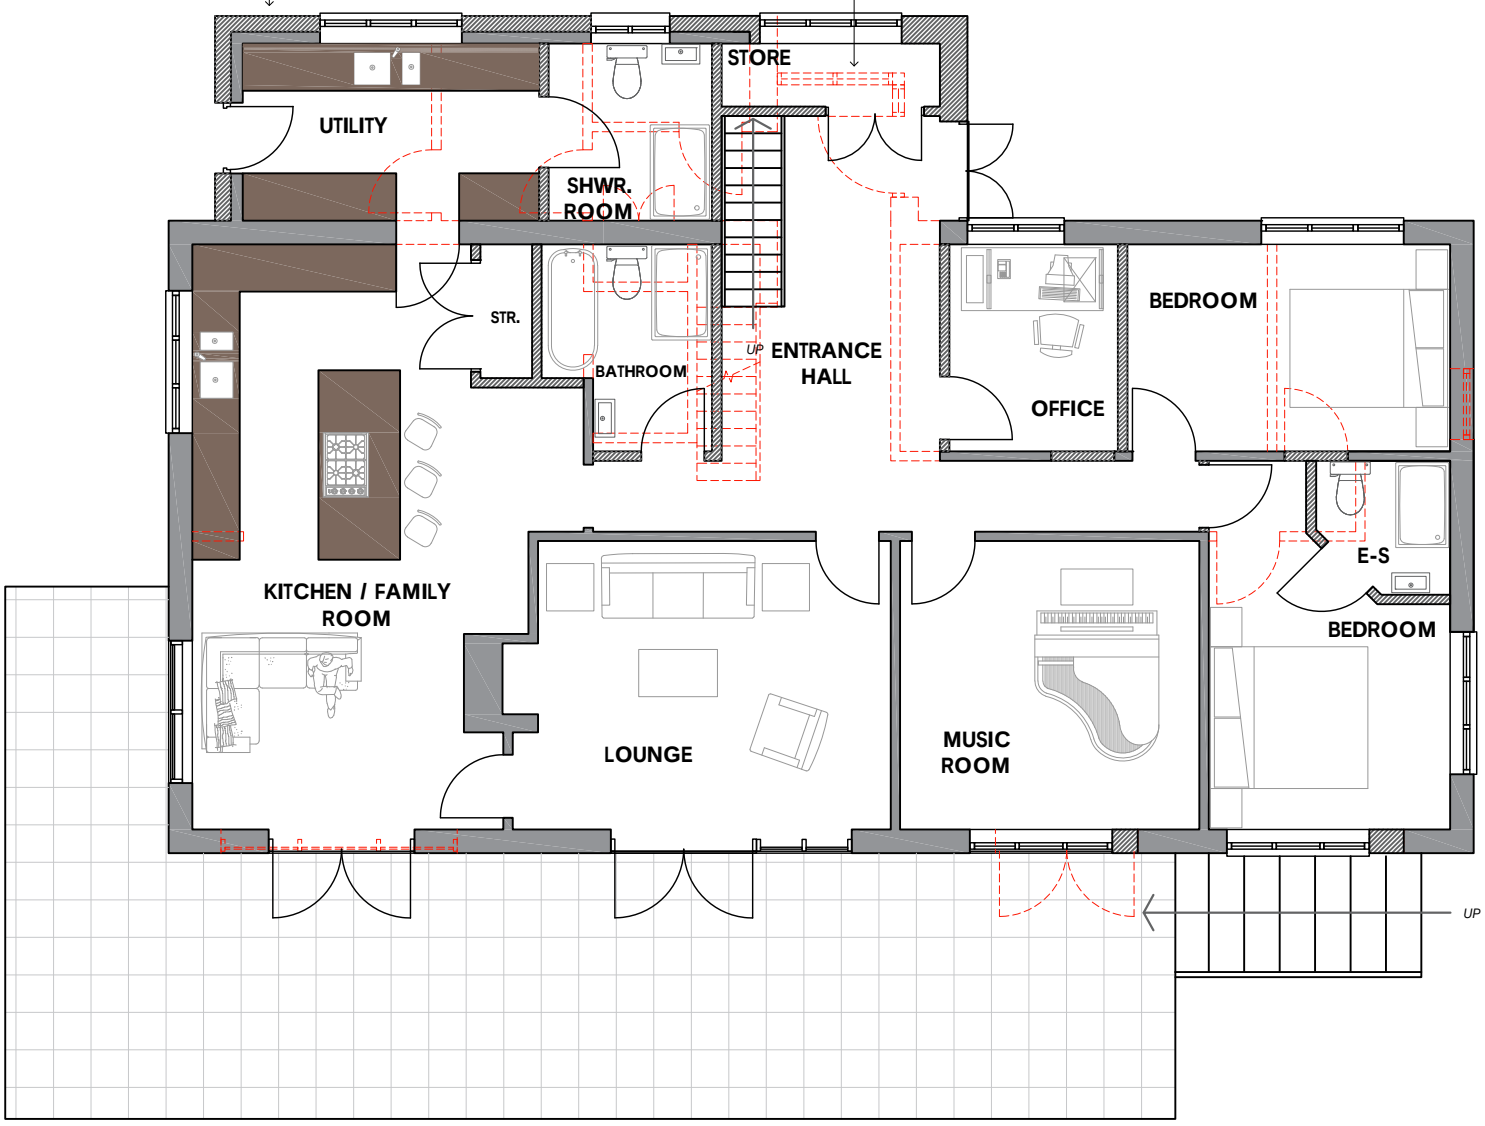

BRIDGE LINK OVER WITH
GLAZED BALUSTRADE

EXISTING MASONRY
RETAINING WALL

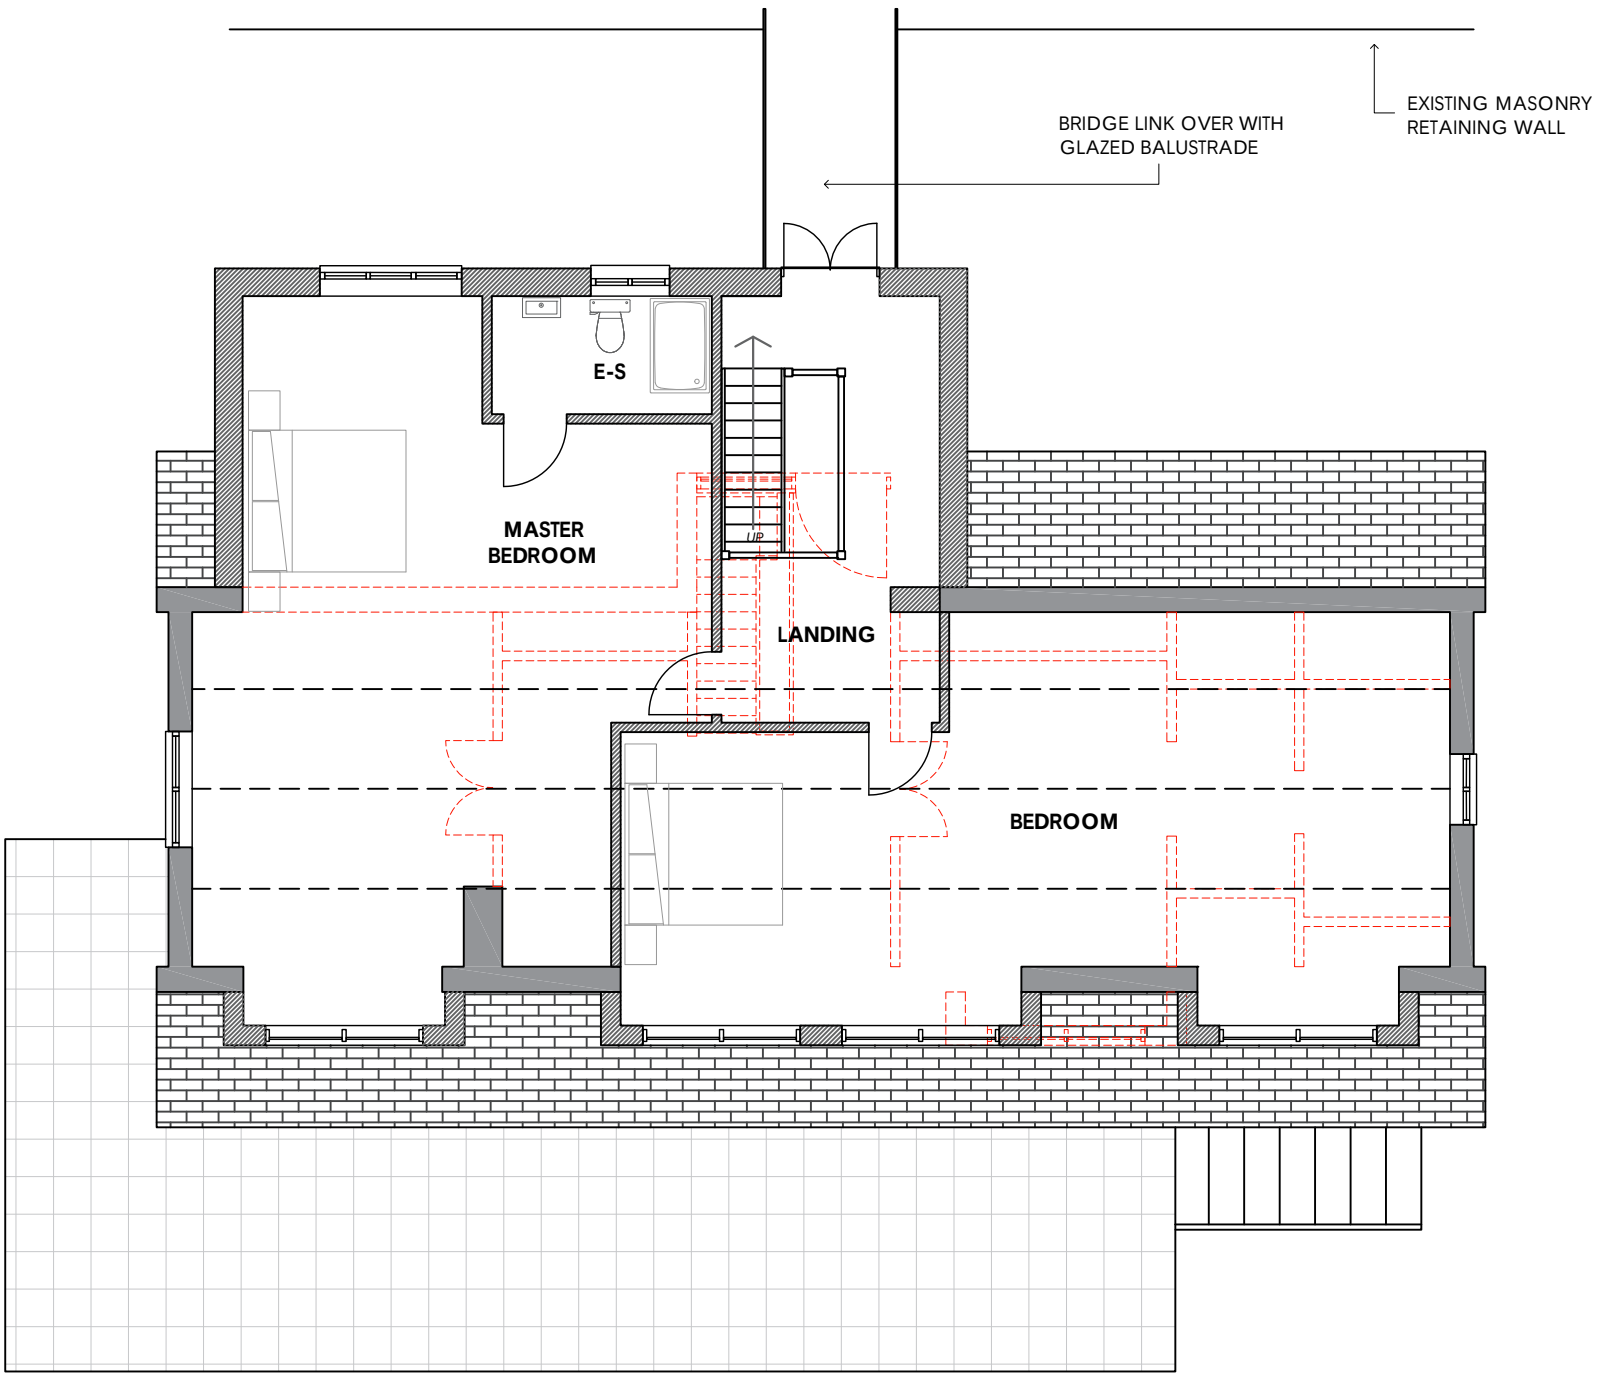

N

TŶ ARCHITECTURE
CYF

Project	PROPOSED EXTENSIONS AND ALTERATIONS - **PLANNING DRAWINGS**
Address	THE ORCHARDS, PONTFADOG, LLANGOLLEN, DENBIGHSHIRE, LL20 7AS
Client	Mr RICHARD EVANS
Scale	Scale 1:100 @A3

Drawing:- Ty/1870/PL01

Ty Architecture
@tyarchitecture20
info@tyarchitecture.co.uk
15A Clwyd Street
Ruthin
Denbighshire
LL15 1HF
www.tyarchitecture.co.uk
01824 702 444