


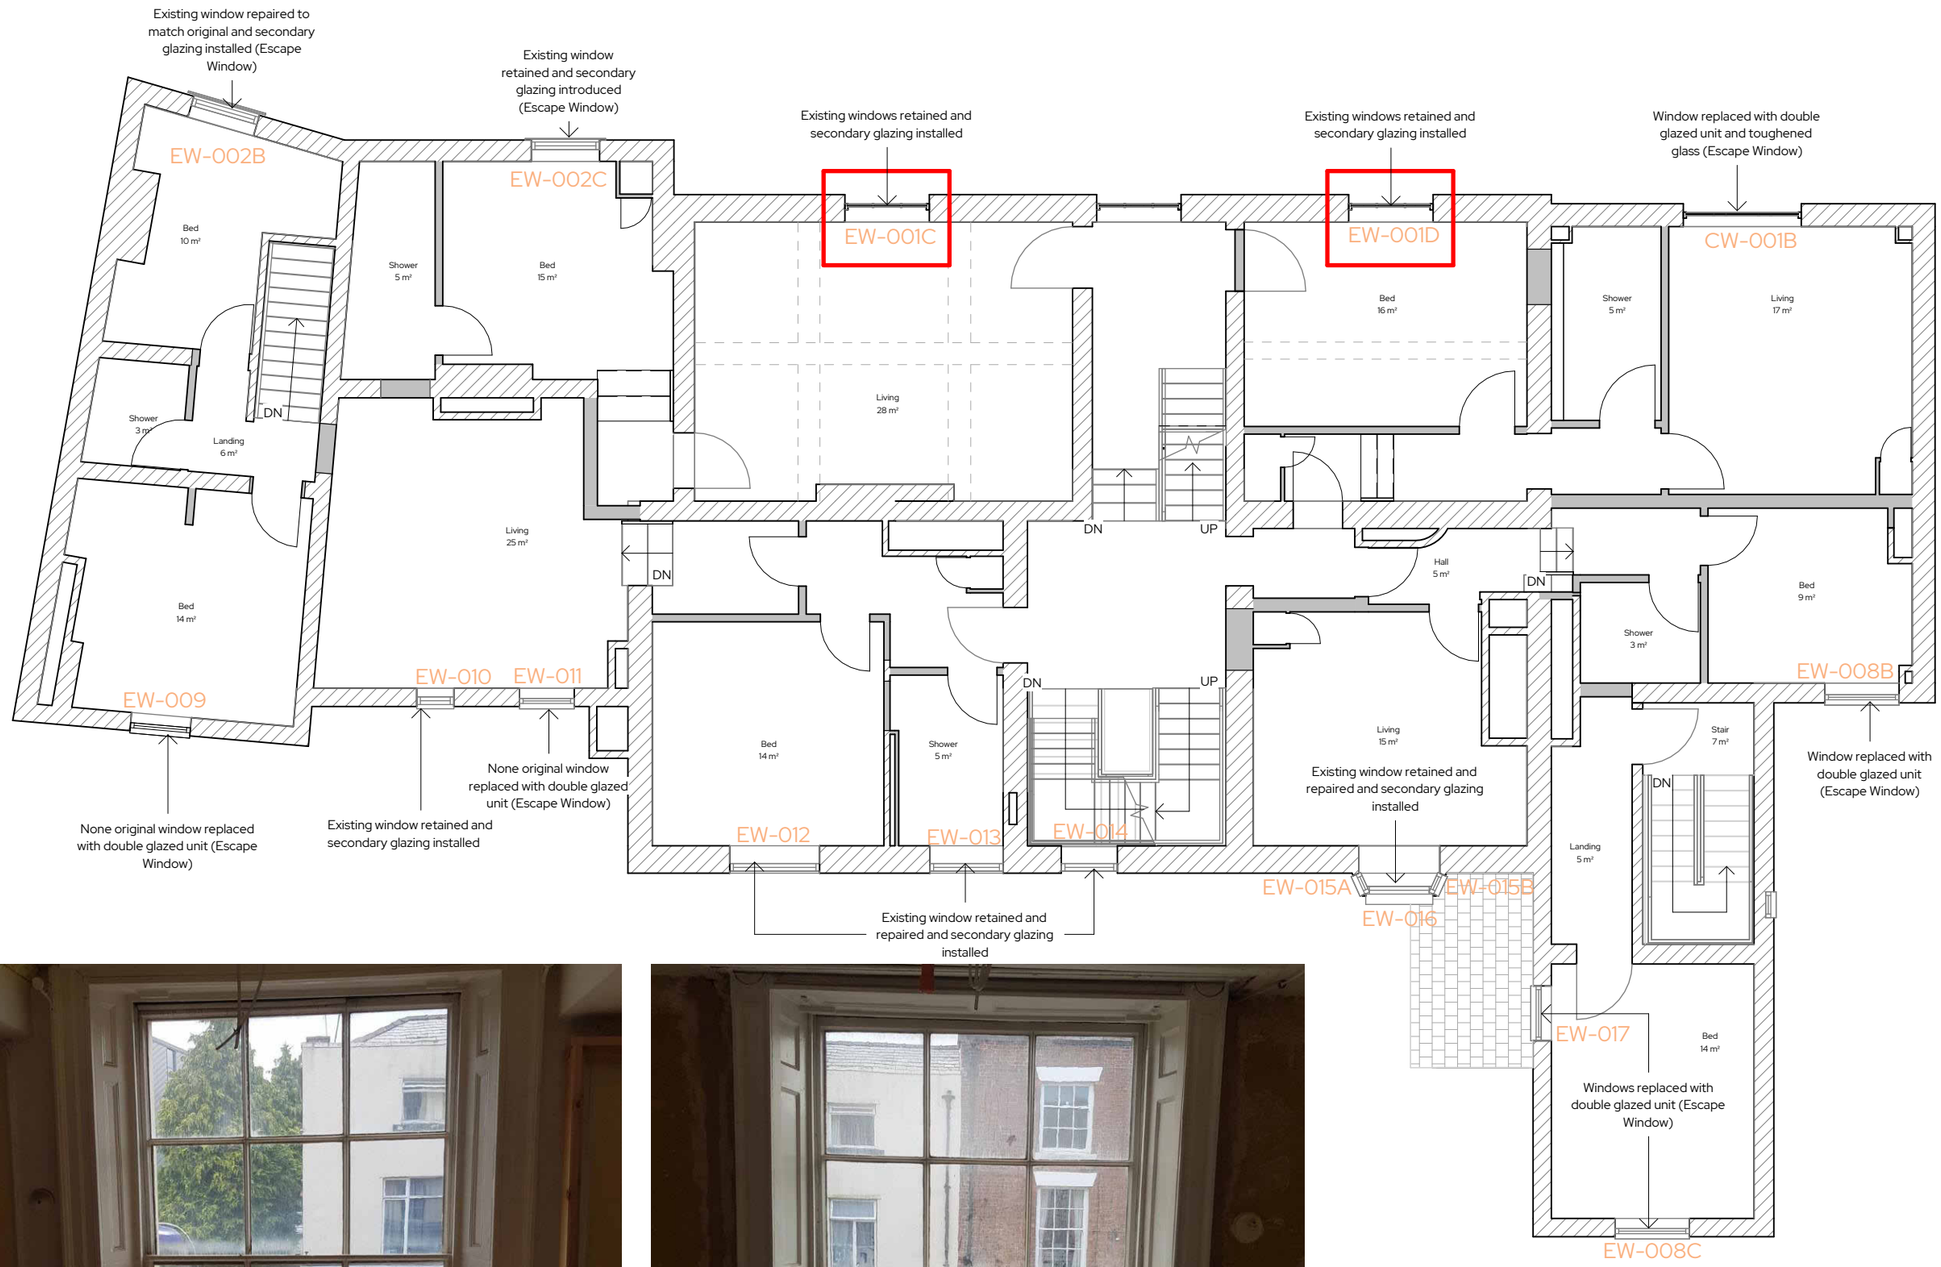


PHOTOGRAPH OF EW-001C
SECONDARY GLAZING NO LONGER REQUIRED



PHOTOGRAPH OF EW-001D
SECONDARY GLAZING NO LONGER REQUIRED

0m 2m 4m 6m 8m

VISUAL SCALE 1:100 @ A3


STUDIO 256
Architecture · Design · Build

Unit 256, Slater Studios, 9 Slater Street, Liverpool, L1 4BW
admin@studio256design.co.uk / +44 (0)151 345 7600


***Project Title***

# 23 Chester Street, Wrexham

***Client Name***

**Happy Days Group**

***Project Address***

**23 Chester Street, Wrexham, LL13 8BG**

***Additional Notes***

| REV | Date | Description | Issued |
|---|---|---|---|
| *A* | *05/08/24* | *Technical Issue* | *RJ* |
| *B* | *27/03/25* | *Amended Technical Pack* | *RJ* |
| *C* | *26/05/26* | *Condition 3 Discharge Amendment* | *AG* |

***Title***

**First Floor - Window Plan**

***Drawing No.***

**1268-03-31-006 Rev C**

| *Scale* | *Date* | *Sheet Size* | *Drawn by* | *Checked by* |
|---|---|---|---|---|
| 1:100 | 07/05/24 | **A3** | RJ | DB |


*© Copyright Studio 256 Design - Do not scale from this drawing. All dimensions to be checked and verified on site. This drawing is to be read in conjunction with all other relevant drawings and specifications. Any discrepancies in the drawings are to be reported immediately to Studio 256 Design. This drawing is not to be used for construction or sales purposes unless marked 'issued for construction'. Dimensions and area schedules are subject to change.*