
NORTH

Ordnance Survey
UKmapcentre.com

Ordnance Survey
UKMapCentre.com

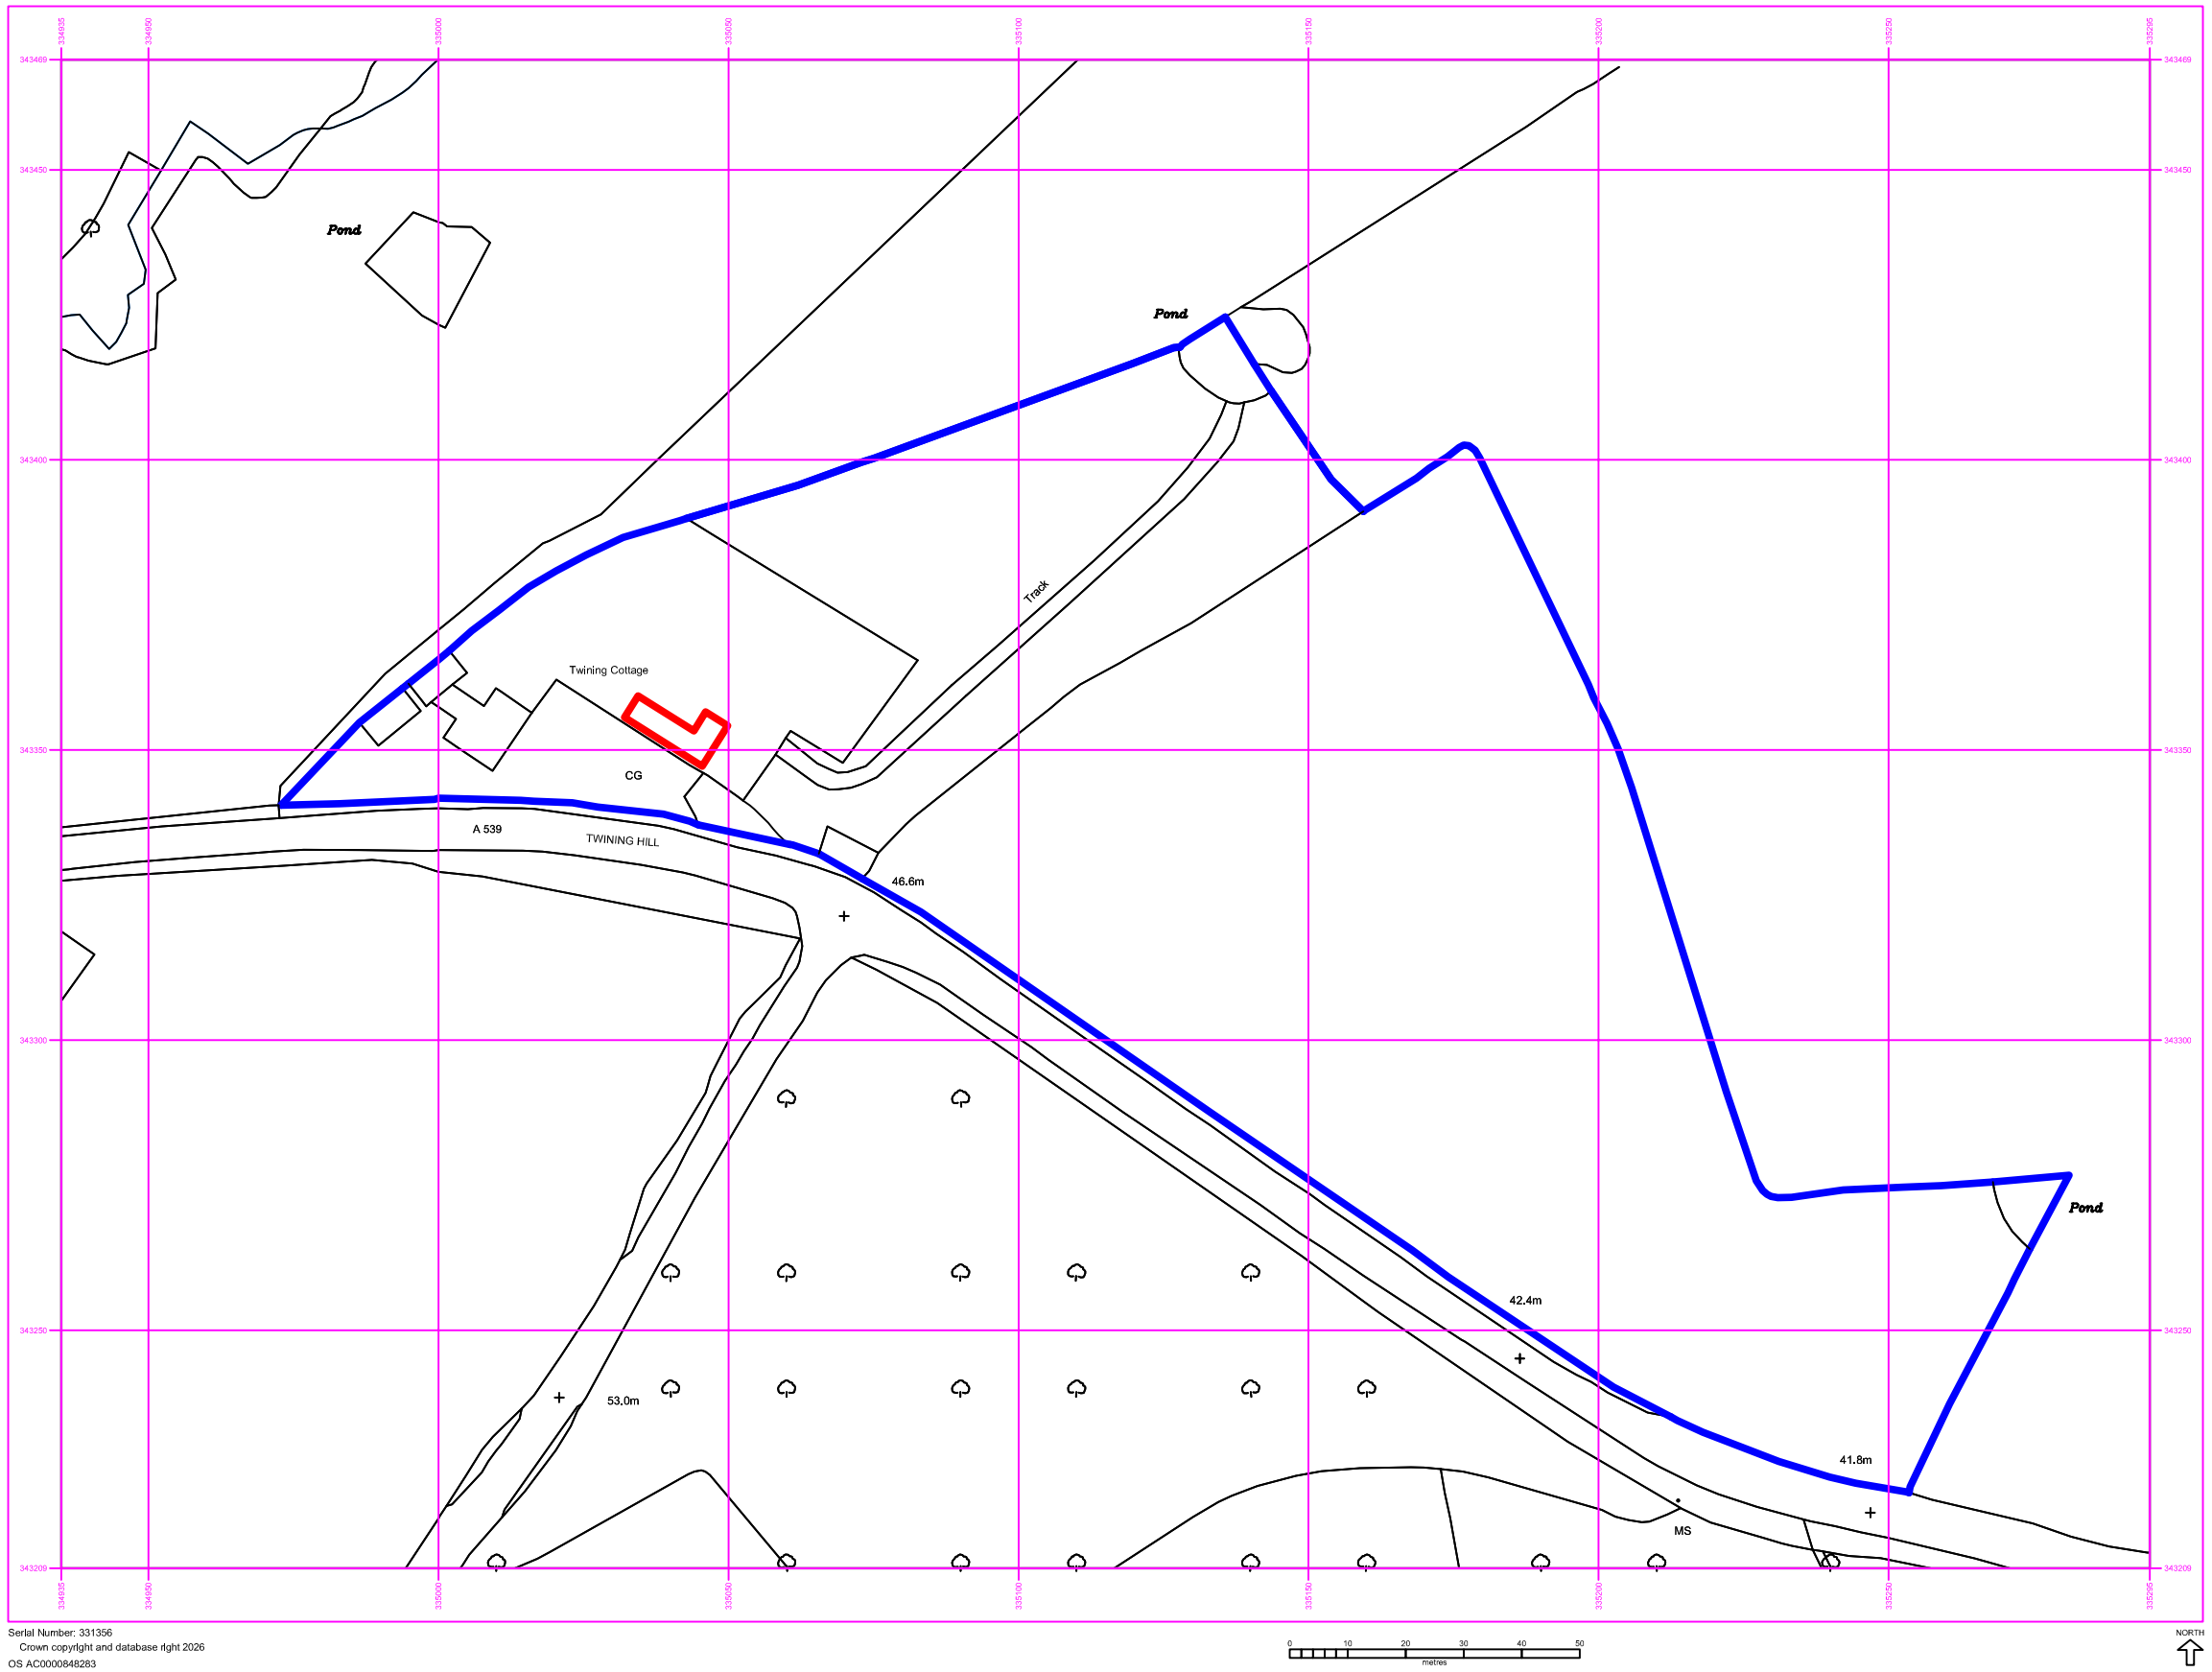

Serial Number: 331356
Crown copyright and database right 2026
OS AC0000848283

0 10 20 30 40 50
metres

NORTH

go2plan

Planning & Design

Tel: 07957 634478 email: jon@go2plan.co.uk

SITE LOCATION PLAN
TWINING COTTAGE
TWINING HILL
ERBISTOCK
WREXHAM
LL13 0DE

0 20 40 60 80 100

1:1250 scale bar in metres

Dwg No.	TCE 001
Scale:	1:1250 @ A3
date:	19.05.26
drawn:	jon evans