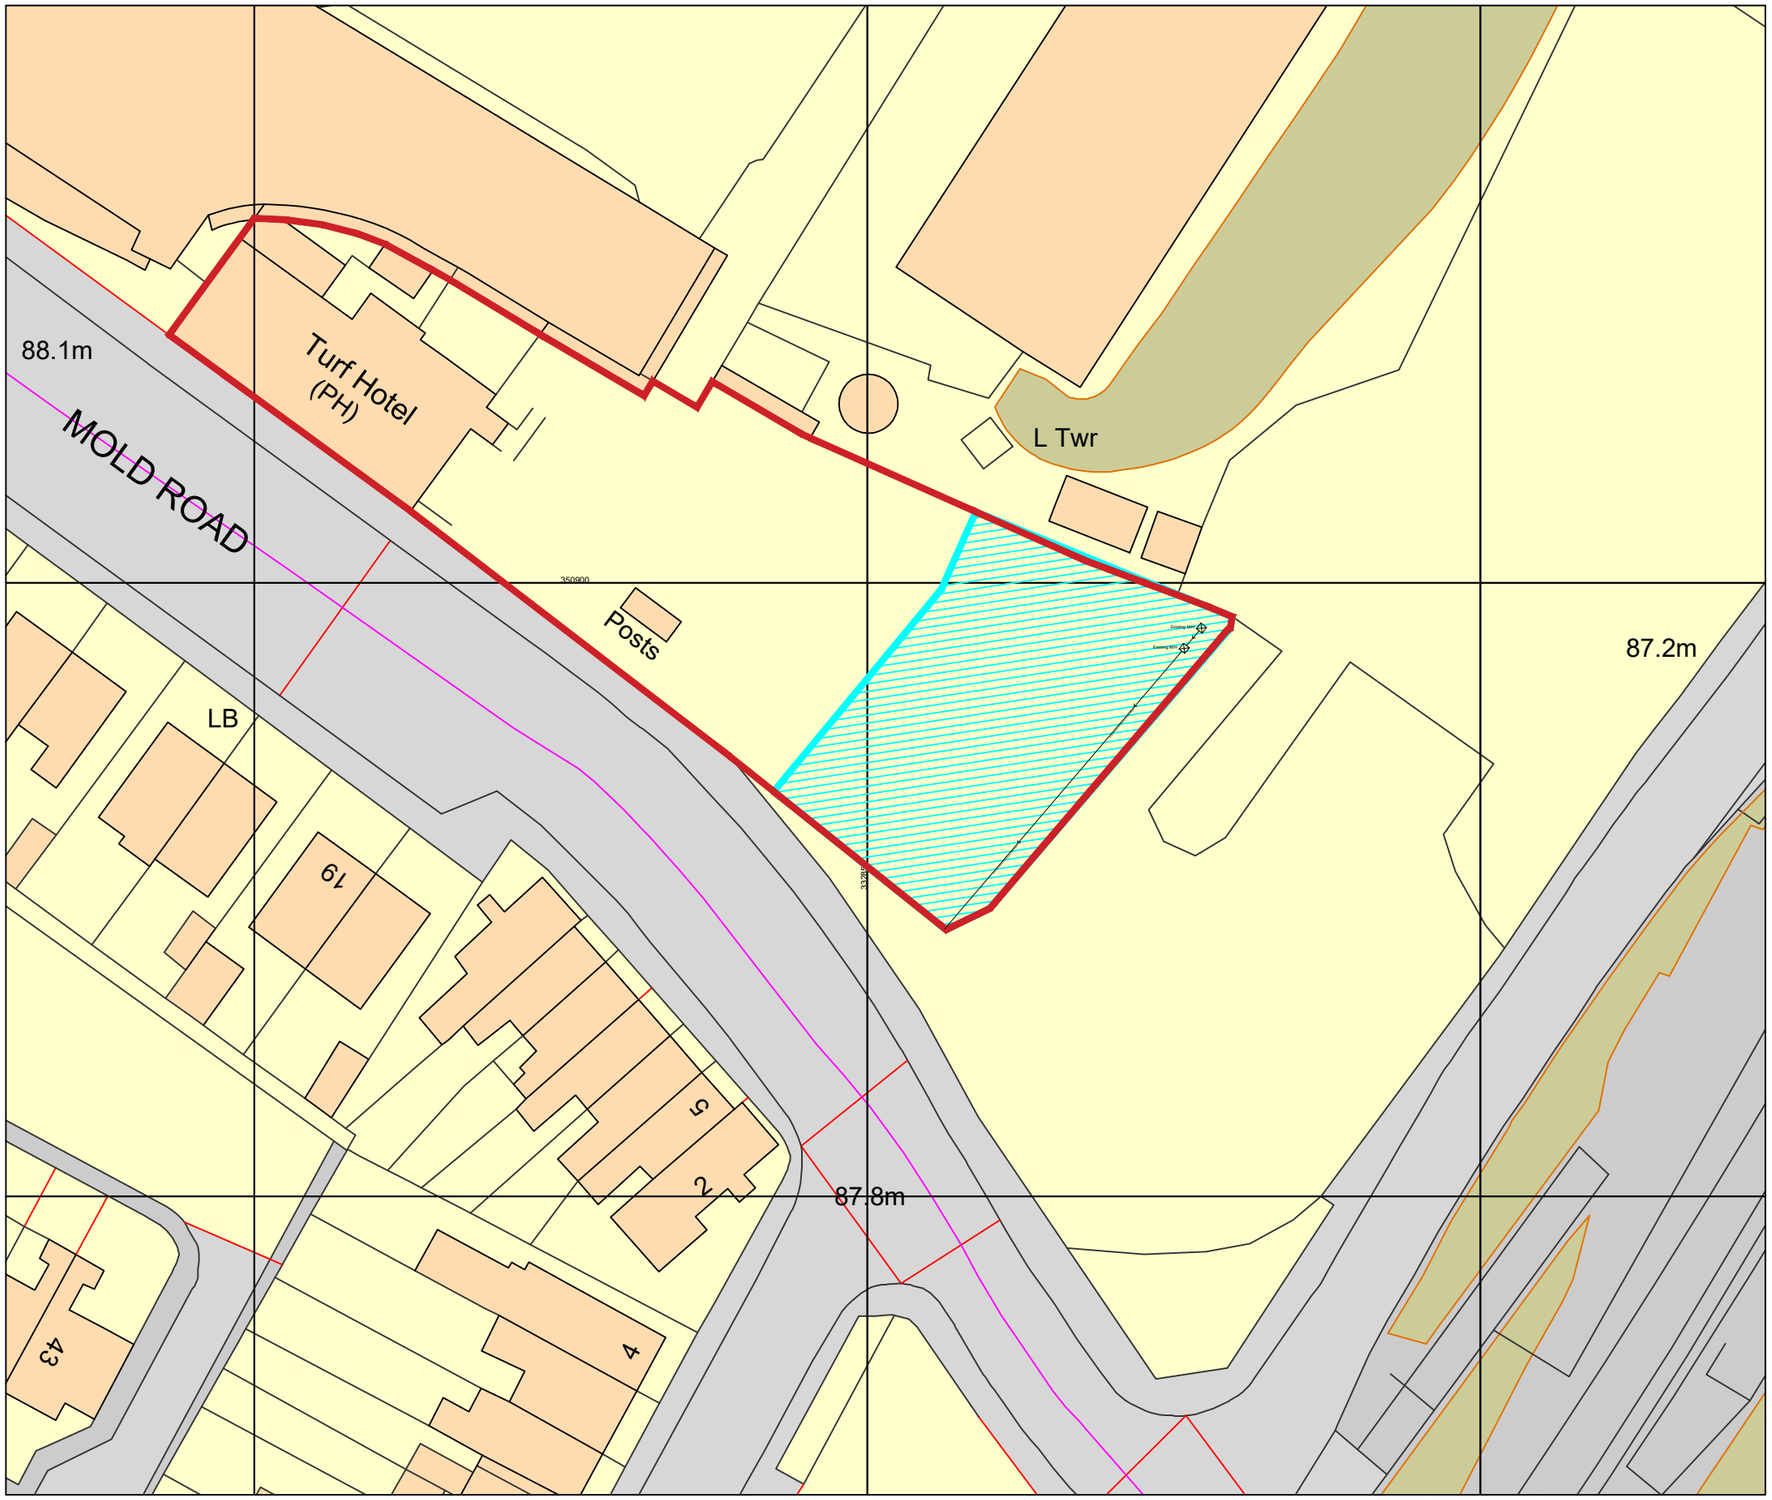


North

W E

S

Proposed External Works

Site Boundary

A	02.06.26	Existing drainage shown on plan (JS)

Client
Admiral Taverns

Date	FEB 26	Status	STAT
Drawn	MCW	Checked	JPS
Scale	1:500	Size	A3

Rev. A

Drawing No. 655-401

Drawing Title
BLOCK PLAN

Project Title
The Turf Hotel,
Mold Road, Wrexham,
LL11 2AH

JSA DESIGN

m 0 5 10 15 20 25 30 35 40 45 50
SCALE
1:500

All levels and dimensions must be checked on site by contractor prior to commencement of works. Any variations must be reported to JSA Design.
All information hereon in is the copyright of JSA Design. Copying in full or in part is forbidden without the written permission from JSA Design.