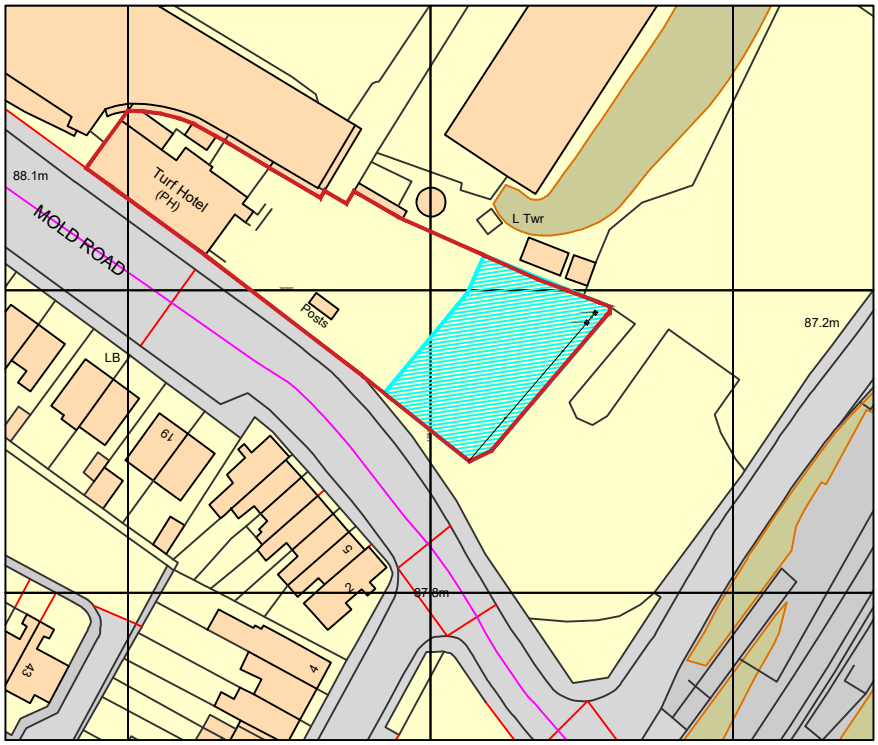



North

Proposed External Works

Site Boundary

| | | |
|---|---|---|
| A | 02.06.26 | Existing drainage shown on plan (JS) |

Client
Admiral Taverns

| | | | |
|---|---|---|---|
| Date | FEB 26 | Status | STAT |
| Drawn | MCW | Checked | JPS |
| Scale | 1:1250 | Size | A4 |

Rev. A

Drawing No. 655-400

Drawing Title
LOCATION PLAN

Project Title
The Turf Hotel,
Mold Road, Wrexham,
LL11 2AH

All levels and dimensions must be checked on site by contractor prior to commencement of works. Any variations must be reported to JSA Design.
All information hereon in is the copyright of JSA Design. Copying in full or in part is forbidden without the written permission from JSA Design.

m 0 250 500 750 1,000 1,250

SCALE 1:12,500

JSA DESIGN