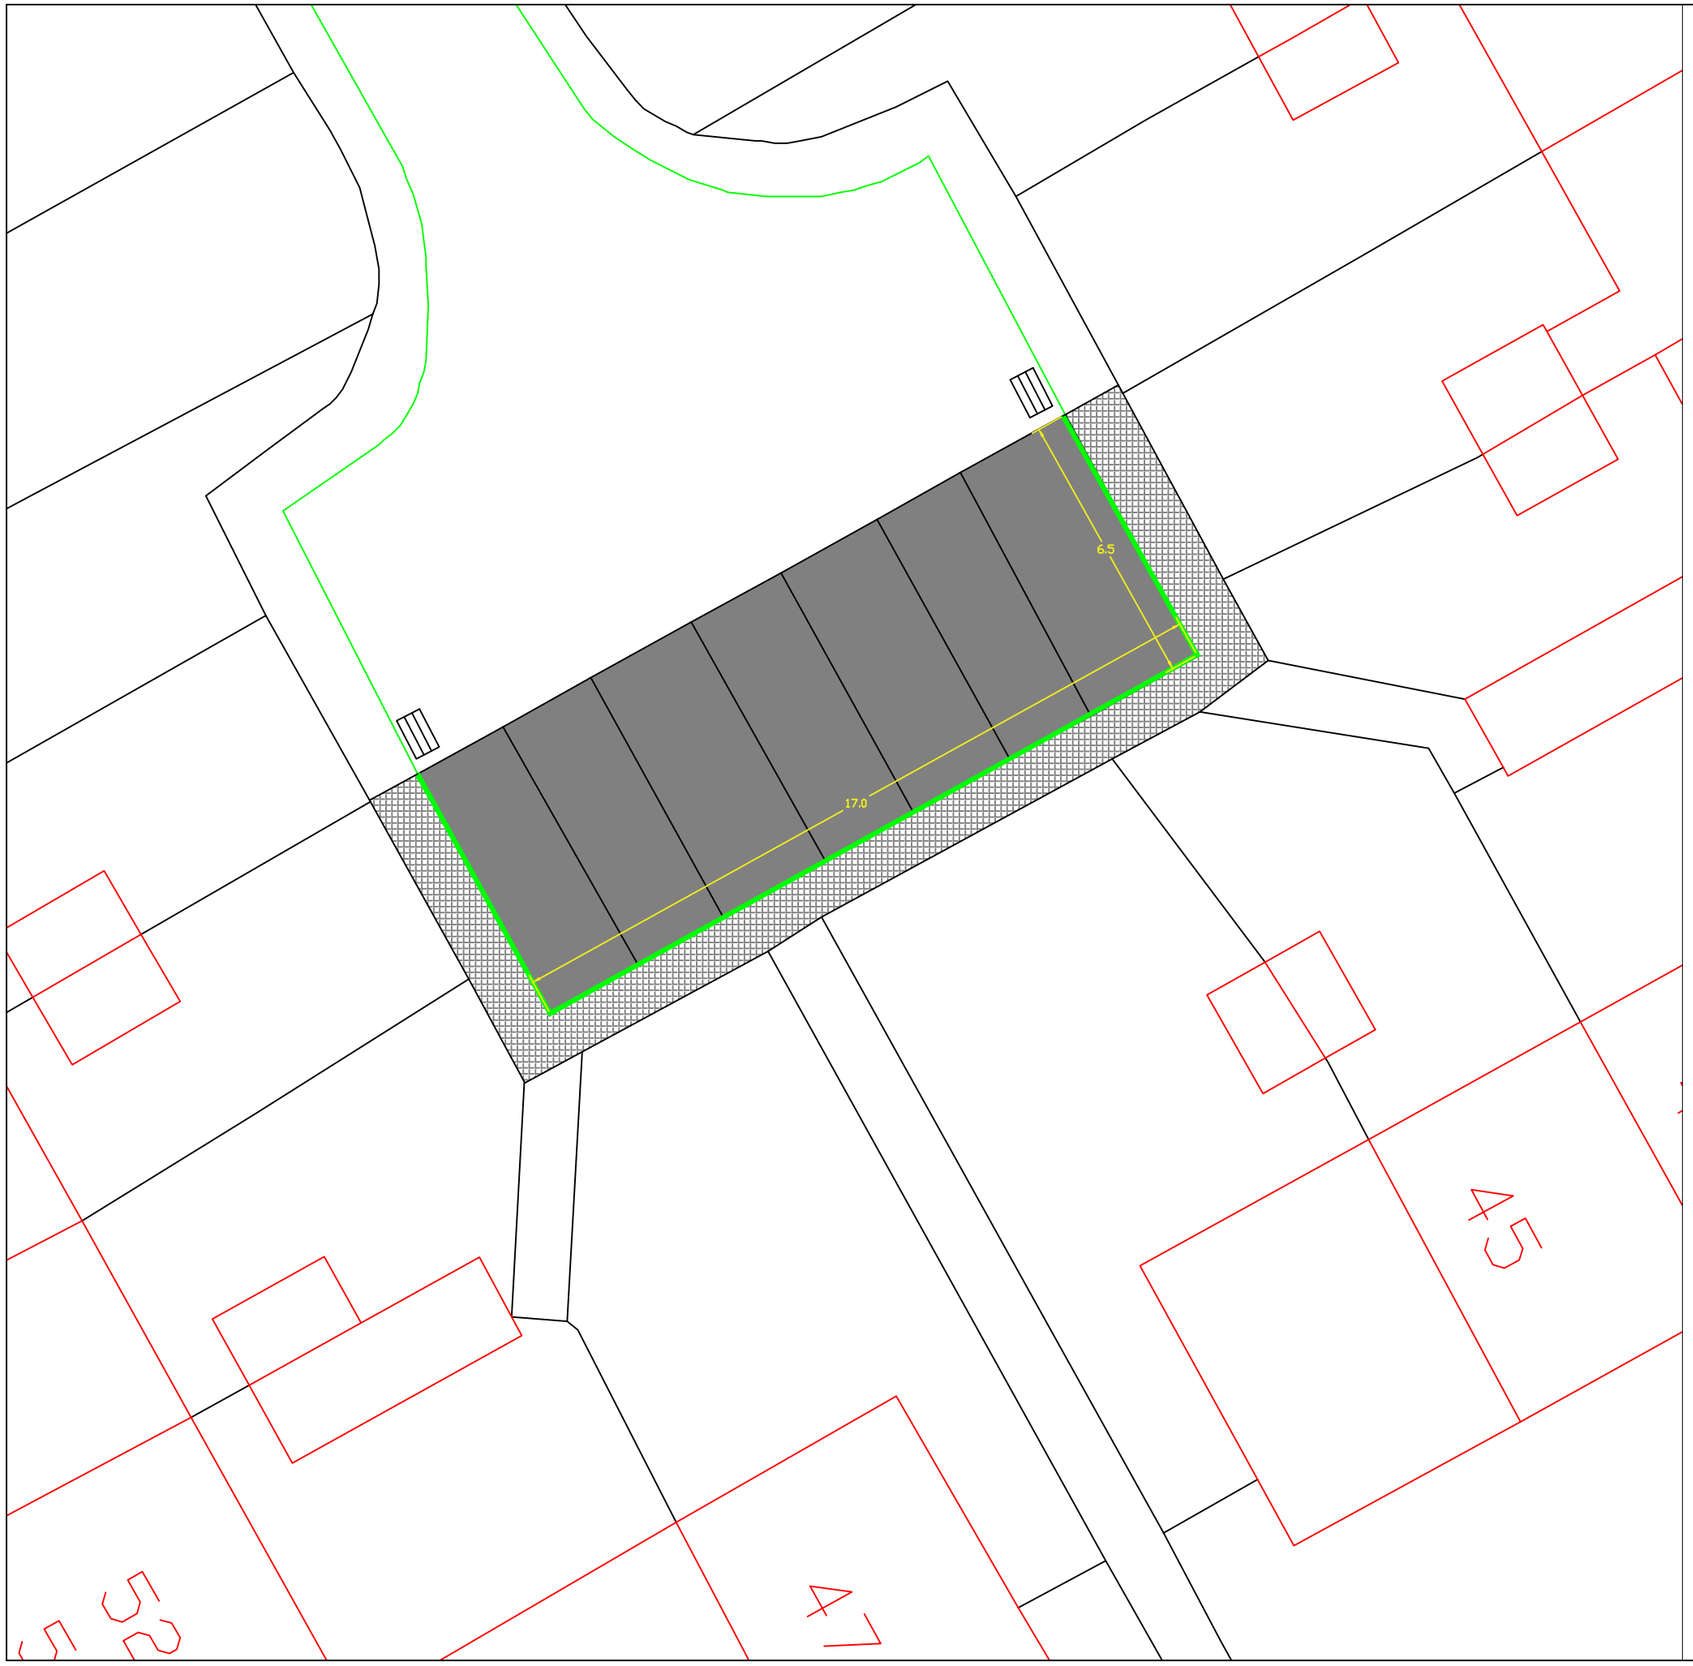


Notes

Hardstanding 17.0x6.5m
Demolish the existing garages

KEY

Precast Concrete BN Kerb 125 x 150mm
Precast Concrete DL1/DR1 Kerb
Precast Concrete Flat Top Edging Kerb 150x50mm

HARDSTANDING SPECIFICATION

Surface Course, Dense Bitumen Macadam, 10mm nominal size,depth 40mm
Binder Course, Dense Bitumen Macadam, 20mm nominal size,depth 60mm
Sub-base, Granular Sub-base Type1 ,depth 300mm

FOOTPATH SPECIFICATION

Surface Course, Dense Bitumen Macadam, 10mm nominal size,depth 20mm
Binder Course, Dense Bitumen Macadam, 20mm nominal size,depth 60mm
Sub-base, Granular Sub-base Type1 ,depth 150mm

All setting out to be agreed with WCBC prior to commencing works on site

WREXHAM COUNTY BOROUGH COUNCIL
Housing Services,
Housing and Public Protection Department,
Ruthin Road,
Wrexham.
LL13 7TU
Tel: (01978) 315300 Fax: (01978) 315355

Project: Rear 45-47 Pentre Gwyn, Wrexham, Wales, LL13 8YE			
Detail: Garages Demolition			
Drawn By: RS	Date: May 2025	Checked By:	
Scale: NTS	Project No: ??	Dwg No: 01	Rev: Preliminary