
WAFC Colliers Park Pavilion - Site Location Plan

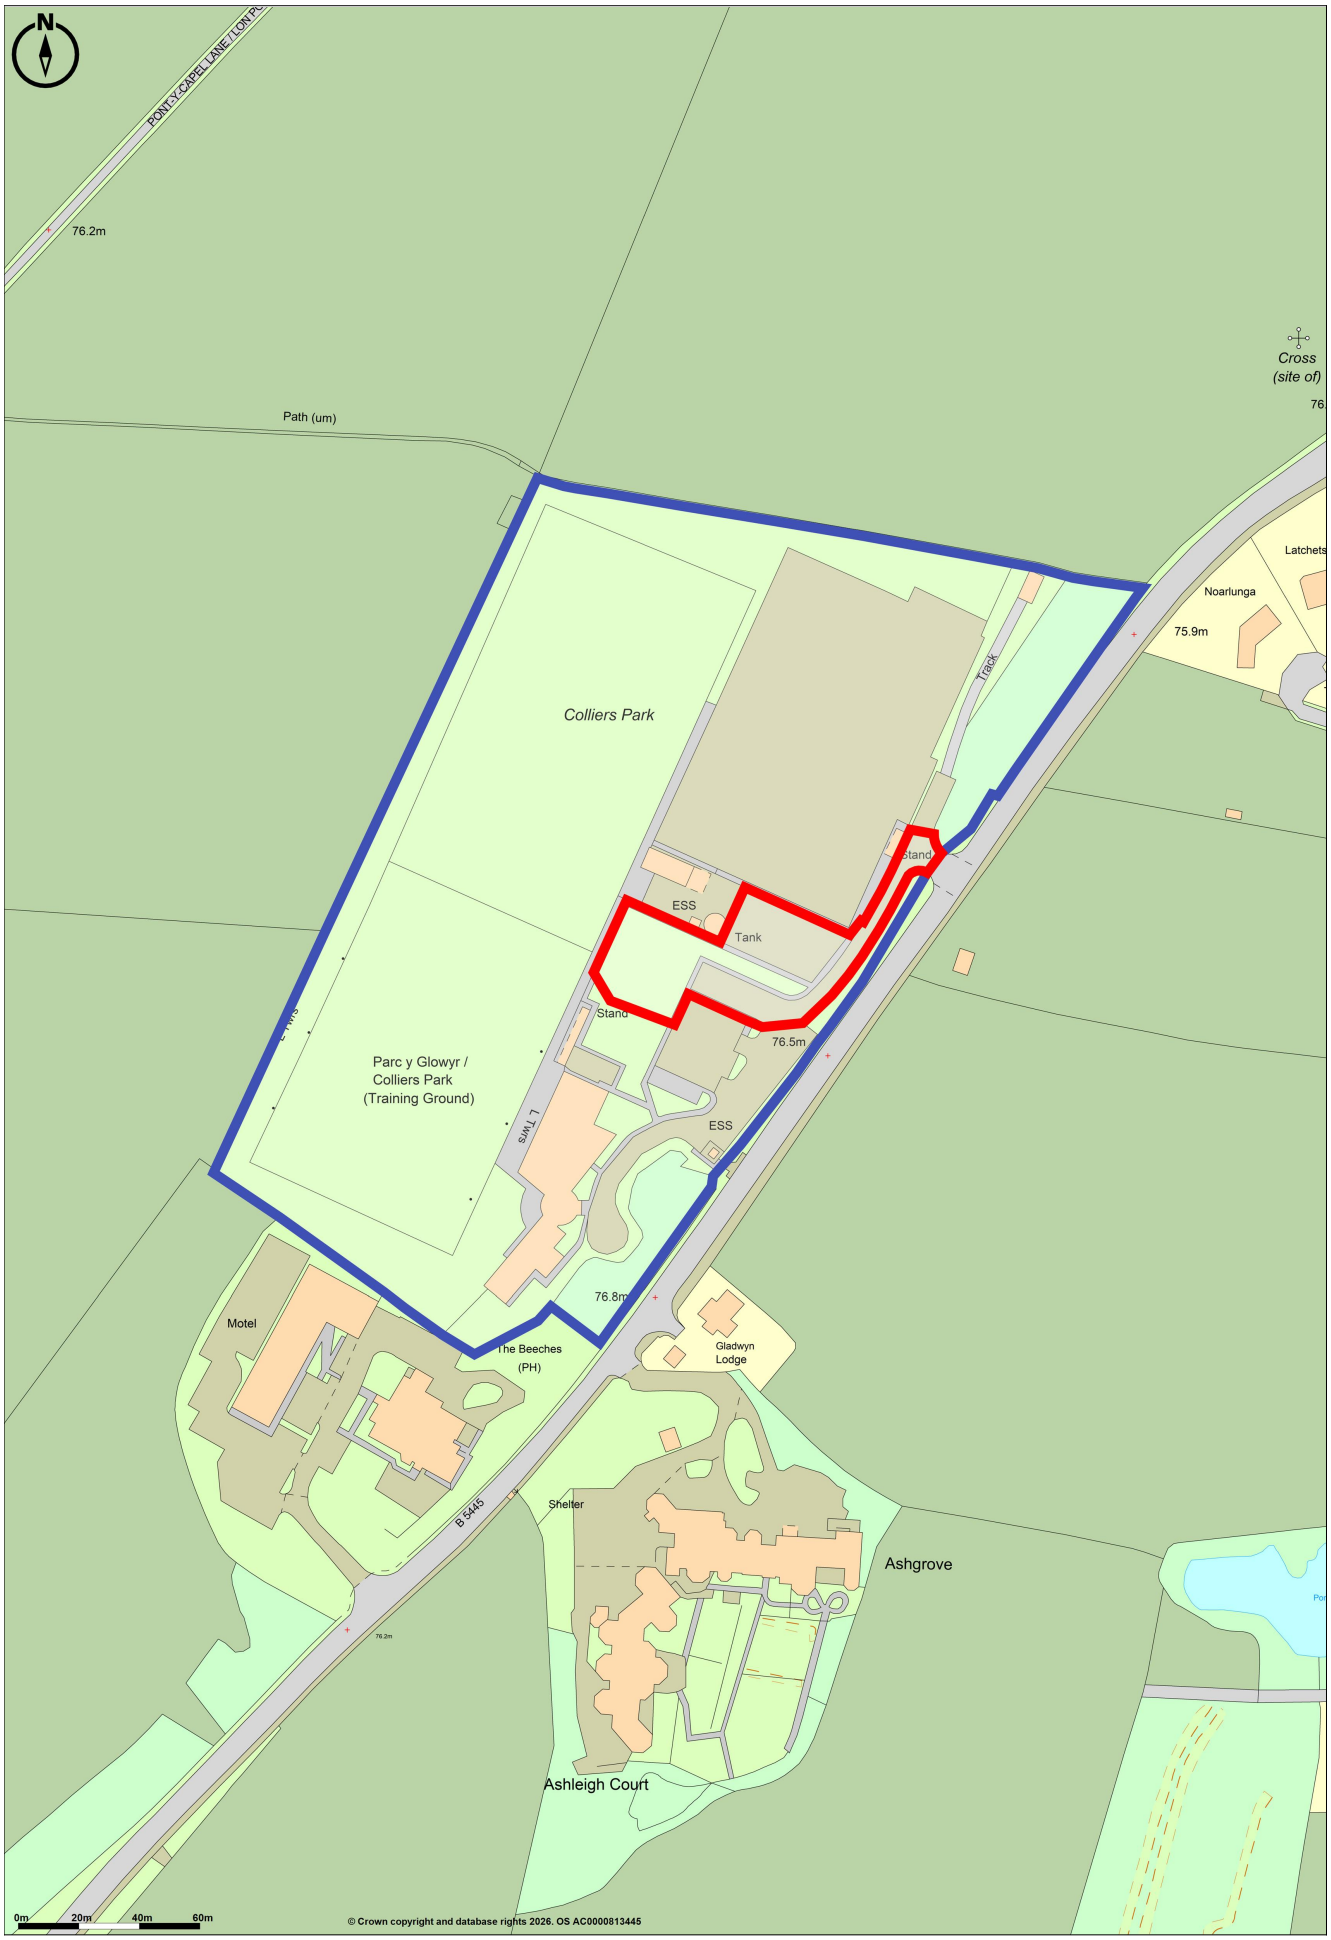

Promap
LANDMARK INFORMATION

© Crown copyright and database rights 2026. OS AC0000813445
Plotted Scale - **1:2500**. Paper Size - **A4**