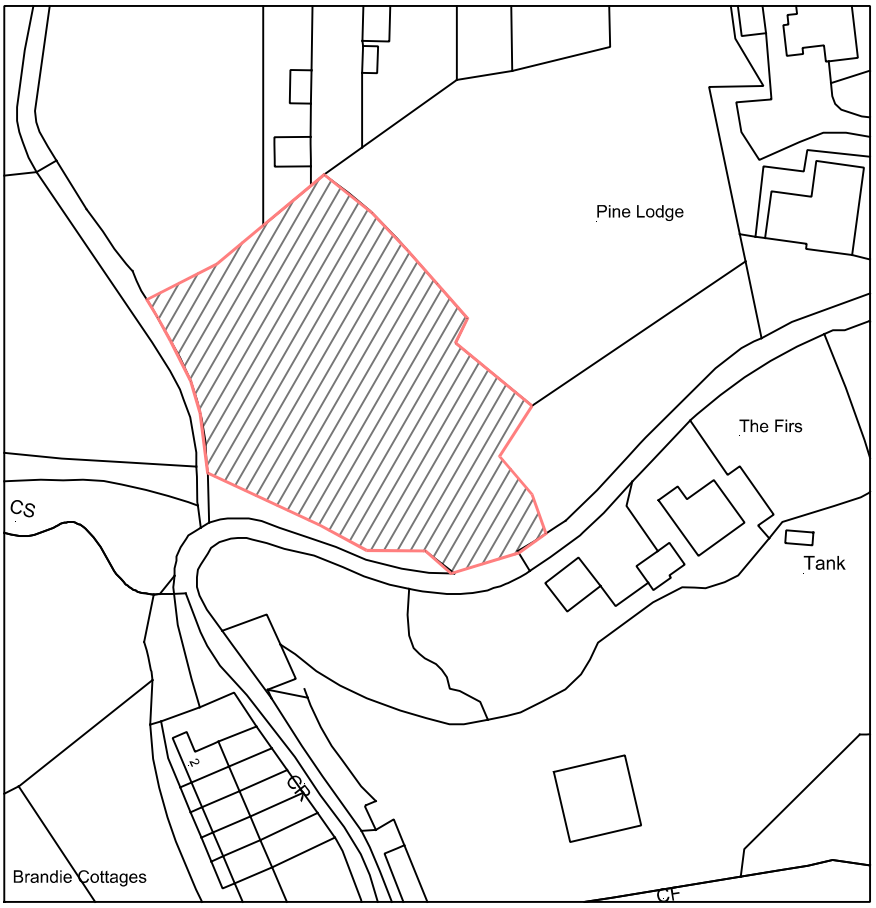


N

1:1250

25m 0 25m 50m 75m

Project LAND KNOWN AS TY GLASS OFF STRYT LAS, RHOSLLANERCHRUGOG, WREXHAM. LL14 6RB	Contract. No.	Drg.No.	Revision	Scale 1:1250 @ A4 By MCC Date JUNE 2026 Chkd	**MAT Design Limited** **Town Planning & Building Control Consultants**
		1			
Client MR JAMES BROWN	Drawing Title SITE LOCATION PLAN				Telephone:07850203448 E-mail:miketa@blueyonder.co.uk