P- 2001 - 0249

Location Plan

WREXHAM COUNTY BOROUGH COUNCIL
12 MAR 2001
PLANNING DEPARTMENT

Proposed refurbishment of existing (under utilised) single storey dwelling at Maes Derwyn, Higher Lane, Burton, Wrexham.

WREXHAM COUNTY BOROUGH COUNCIL
14 MAY 2001
REFUSED
PLANNING DEPARTMENT

Maes Derwyn

Haven Lea
Cheshire View
Perivale

Path (um)

CR

The material contained in this plot has been reproduced from an O.S. Map with the permission of the controller of HMSO. © Crown copyright.

SCALE = 1:1250

0 20 40 60 80 100 120
Metres

ORIGIN
334078 E 356770 N

SIZE
329.7m x 247.3m

N

0 1 2 3 4 5 6 7 8 9 10 11 12 13 14 15

P- 2001 - 0249

WREXHAM COUNTY BOROUGH COUNCIL
12 MAR 2001
PLANNING DEPARTMENT

Site Plan

Proposed refurbishment of existing (under utilised) single storey dwelling at Maes Derwyn, Higher Lane, Burton, Wrexham.

WREXHAM COUNTY BOROUGH COUNCIL
14 MAY 2001
REFUSED
PLANNING DEPARTMENT

The material contained in this plot has been reproduced from an O.S. Map with the permission of the controller of HMSO. © Crown copyright.

SCALE = 1:500

0 10 20 30 40 50
Metres


ORIGIN
334177 E 356844 N

SIZE
131.9m x 98.93m

N

Proposed refurbishment of existing (under utilised) single storey dwelling at Maes Derwyn, Higher Lane, Burton, Wrexham.

P- 2001 - 0249

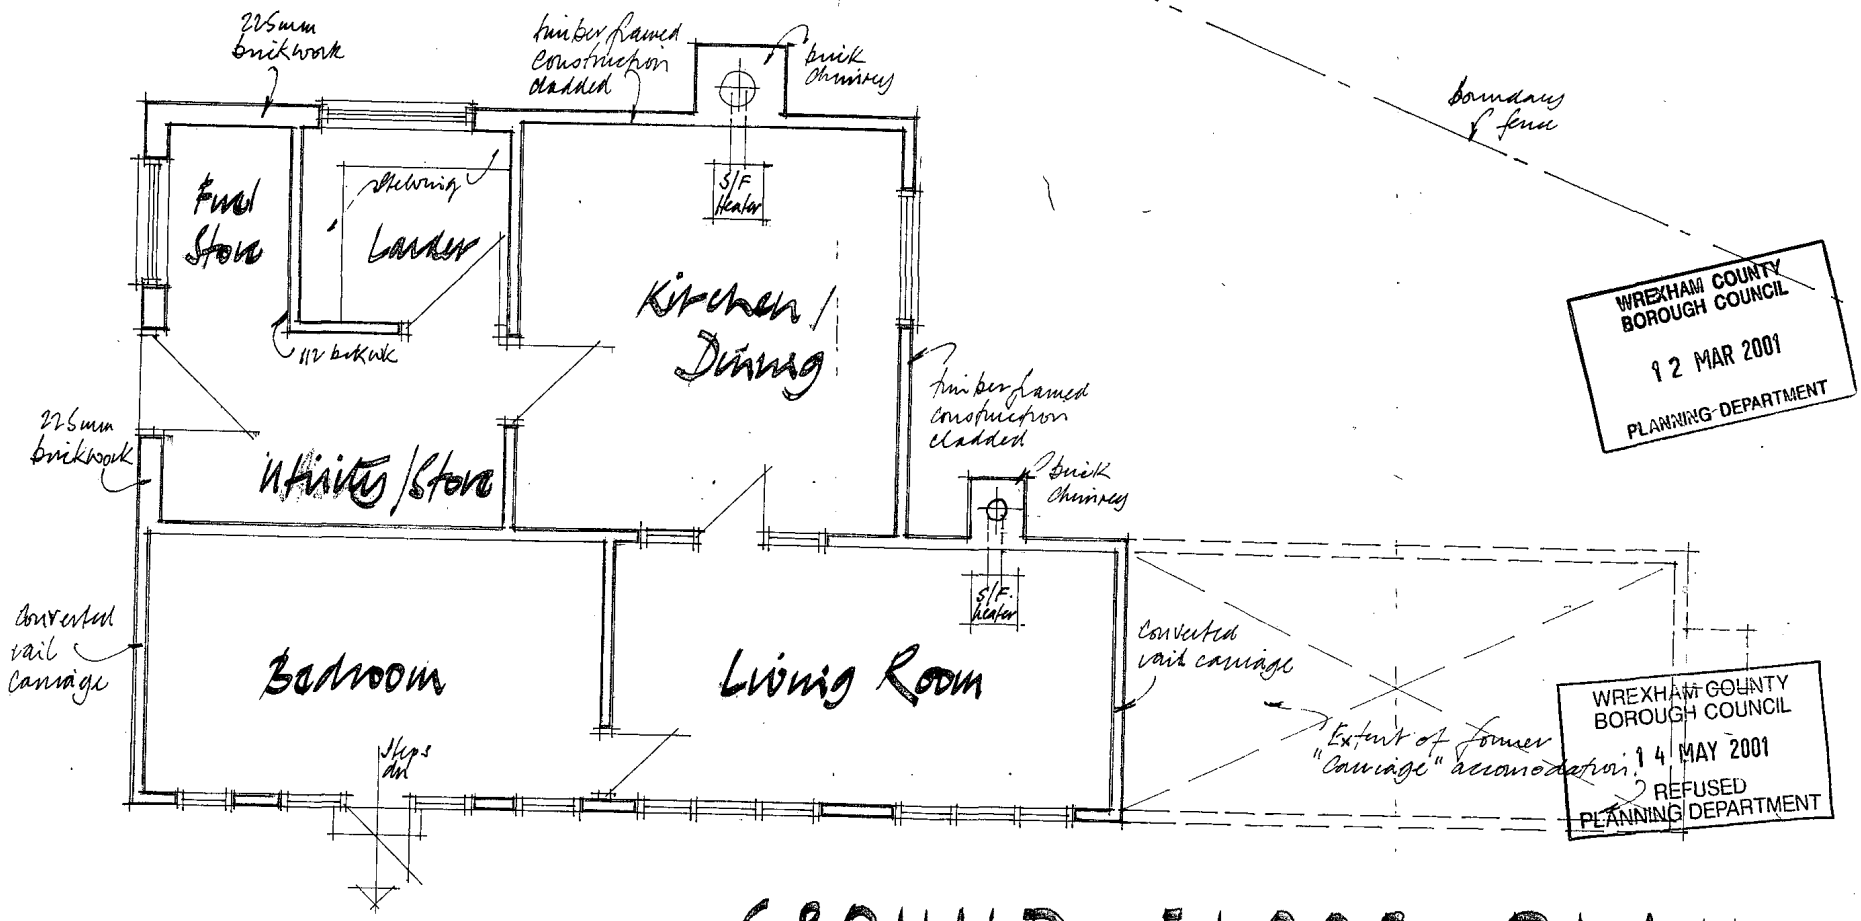


GROUND FLOOR PLAN.


Existing.

Existing :


P- 2001 - 0249

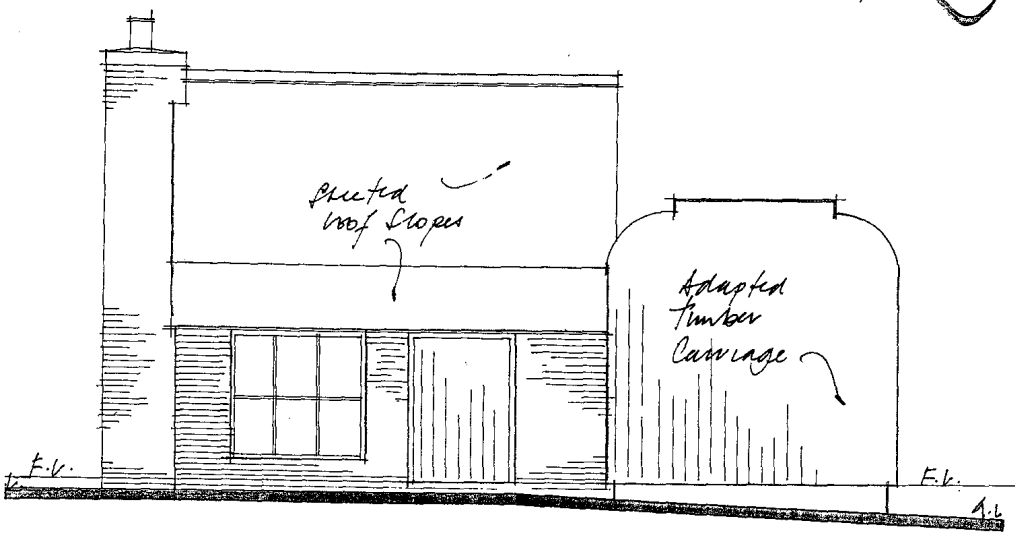


S.E. ELEVATION

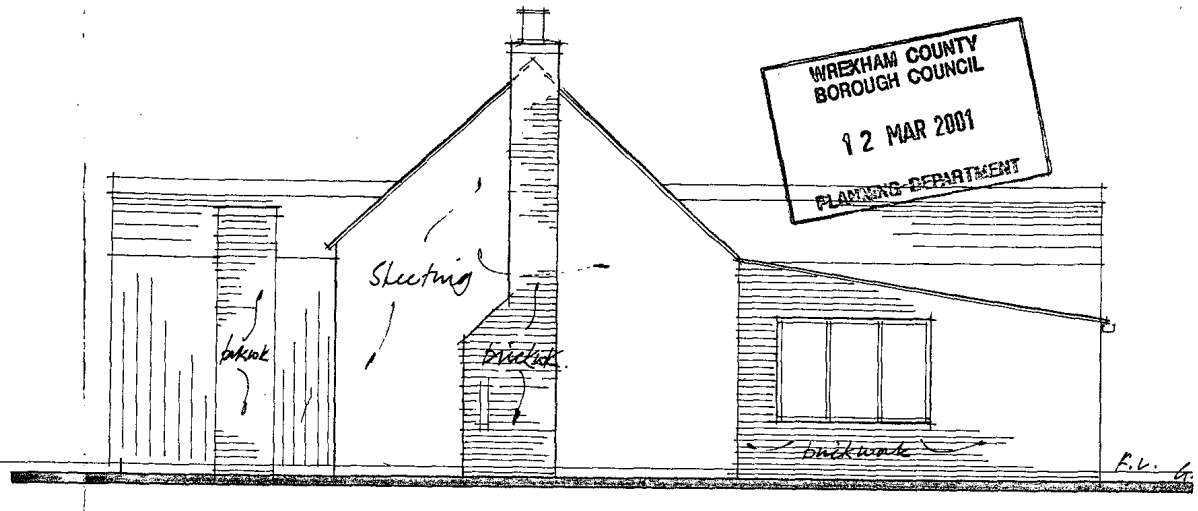

S.W. ELEVATION.

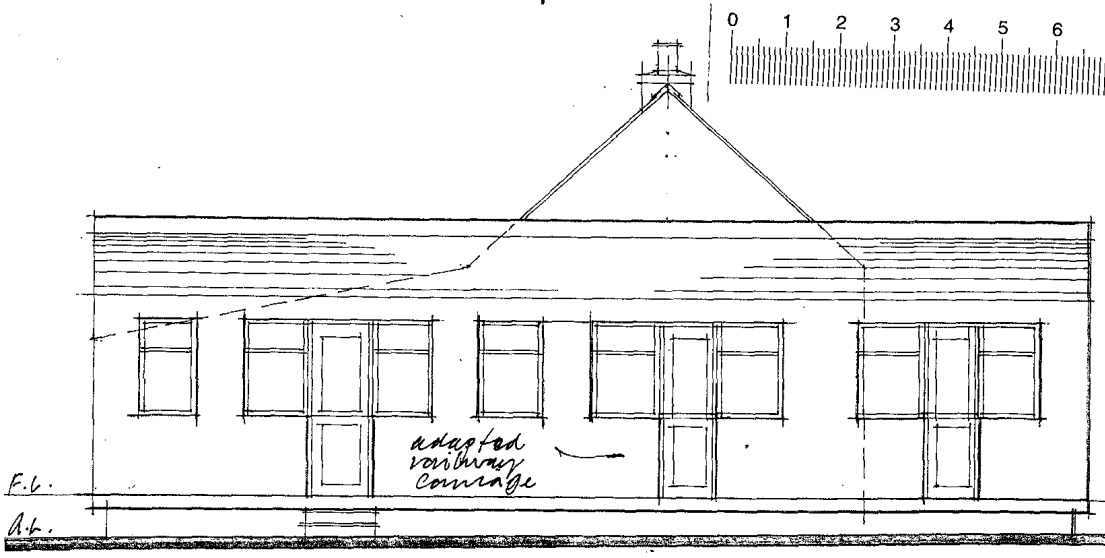

N.E. ELEVATION

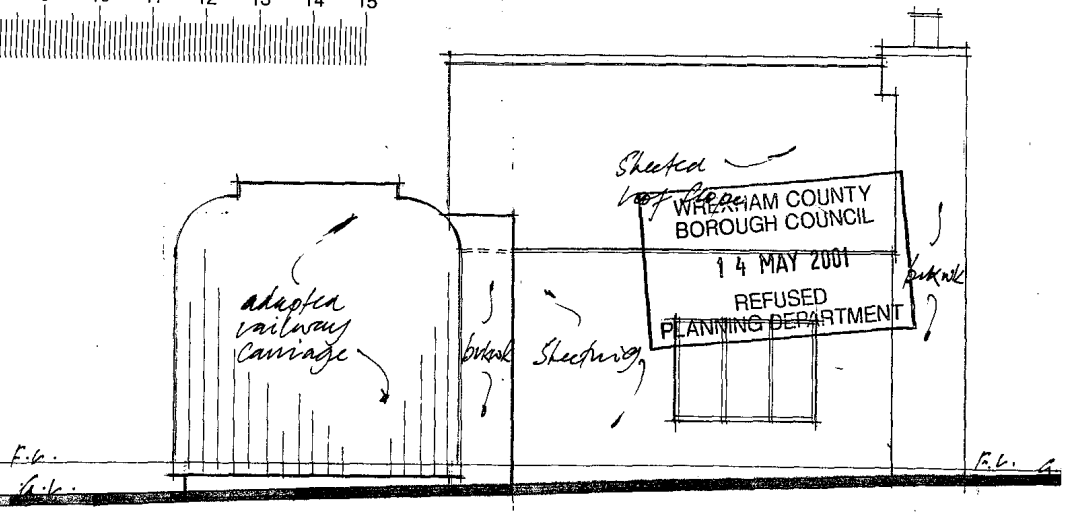


N.W. ELEVATION.

Scale 1:50

Proposed refurbishment of existing (under utilised) single storey dwelling at Maes Derwyn, Higher Lane, Burton, Wrexham

Proposed refurbishment of existing (under utilised) single storey dwelling at Maes Derwyn, Higher Lane, Burton, Wrexham.

P- 2001 - 0249

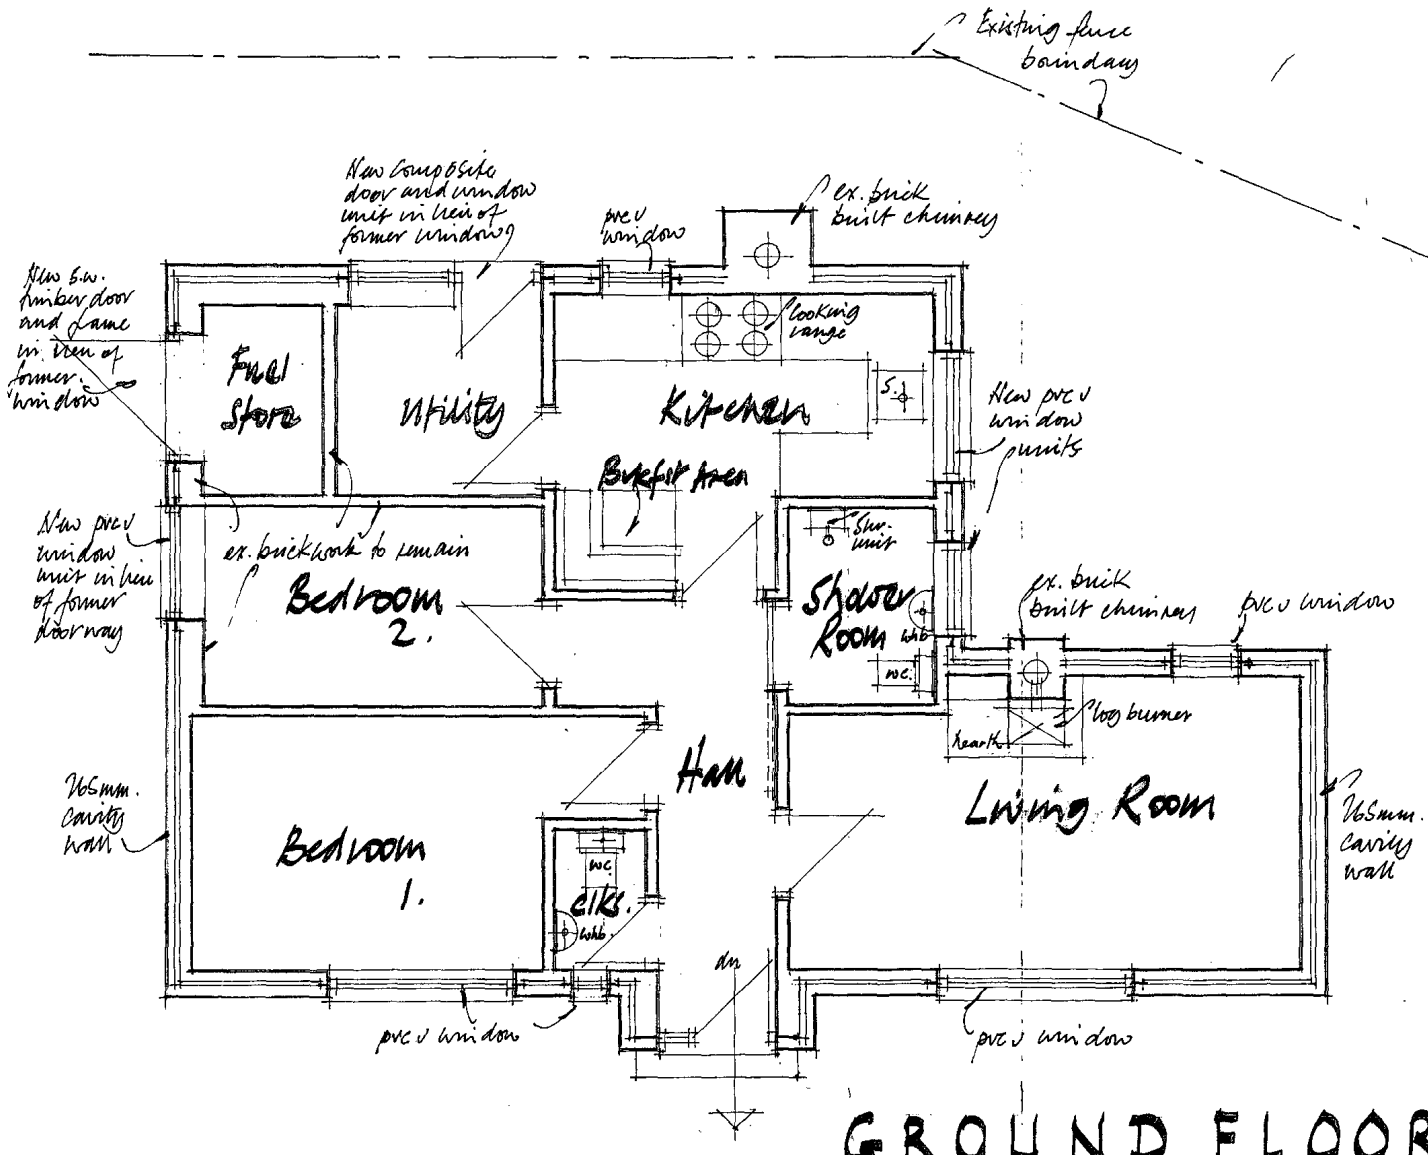


WREXHAM COUNTY BOROUGH COUNCIL
12 MAR 2001
PLANNING DEPARTMENT


WREXHAM COUNTY BOROUGH COUNCIL
14 MAY 2001
REFUSED
PLANNING DEPARTMENT

GROUND FLOOR PLAN.


P- 2001 - 0249

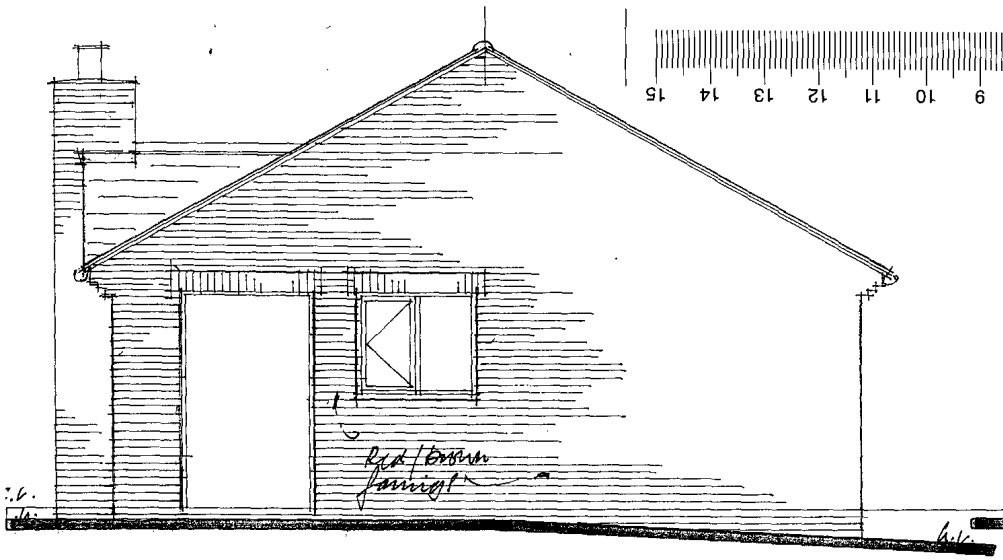


S.E. ELEVATION

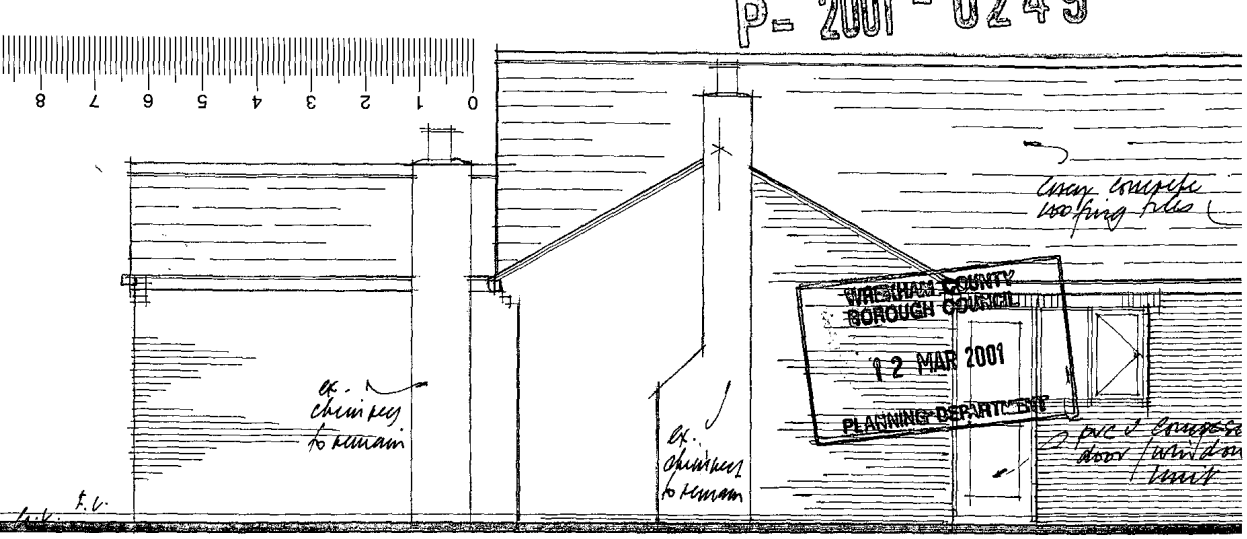

S.W. ELEVATION.

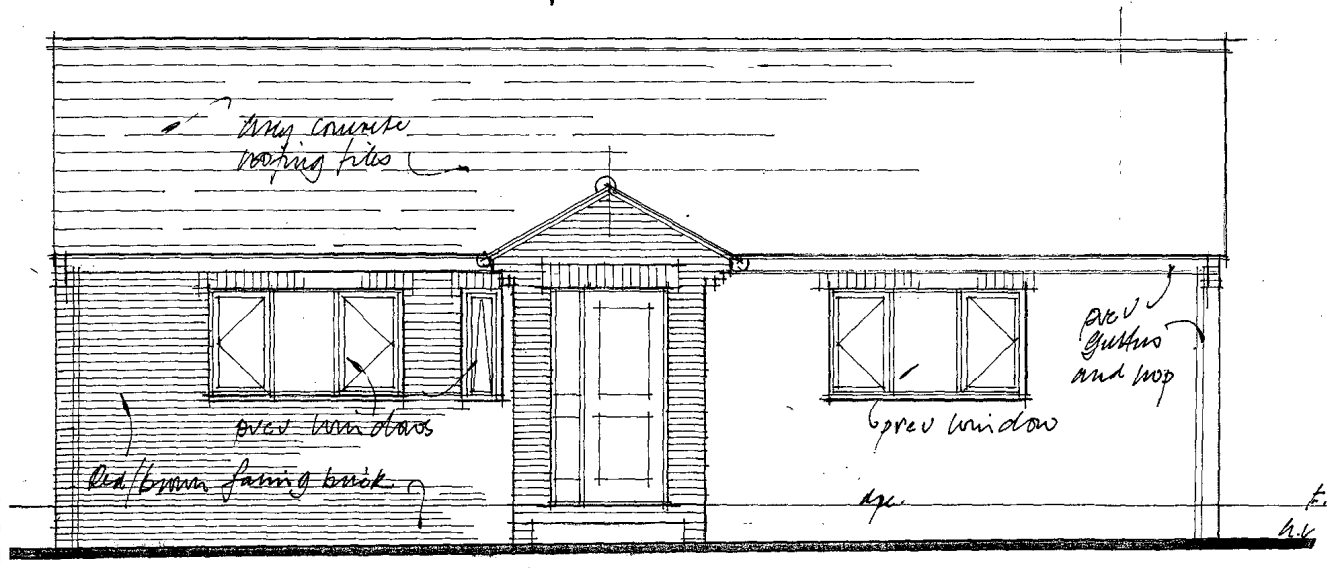

N.E. ELEVATION

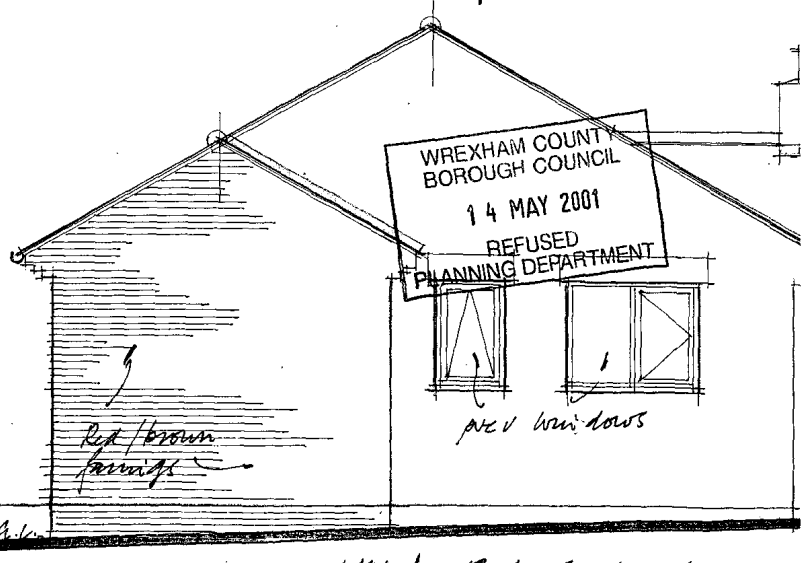

N.W. ELEVATION

Scale 1:50

Proposed refurbishment of existing (under utilised) single storey dwelling at Maes Derwyn, Higher Lane, Burton, Wrexham.