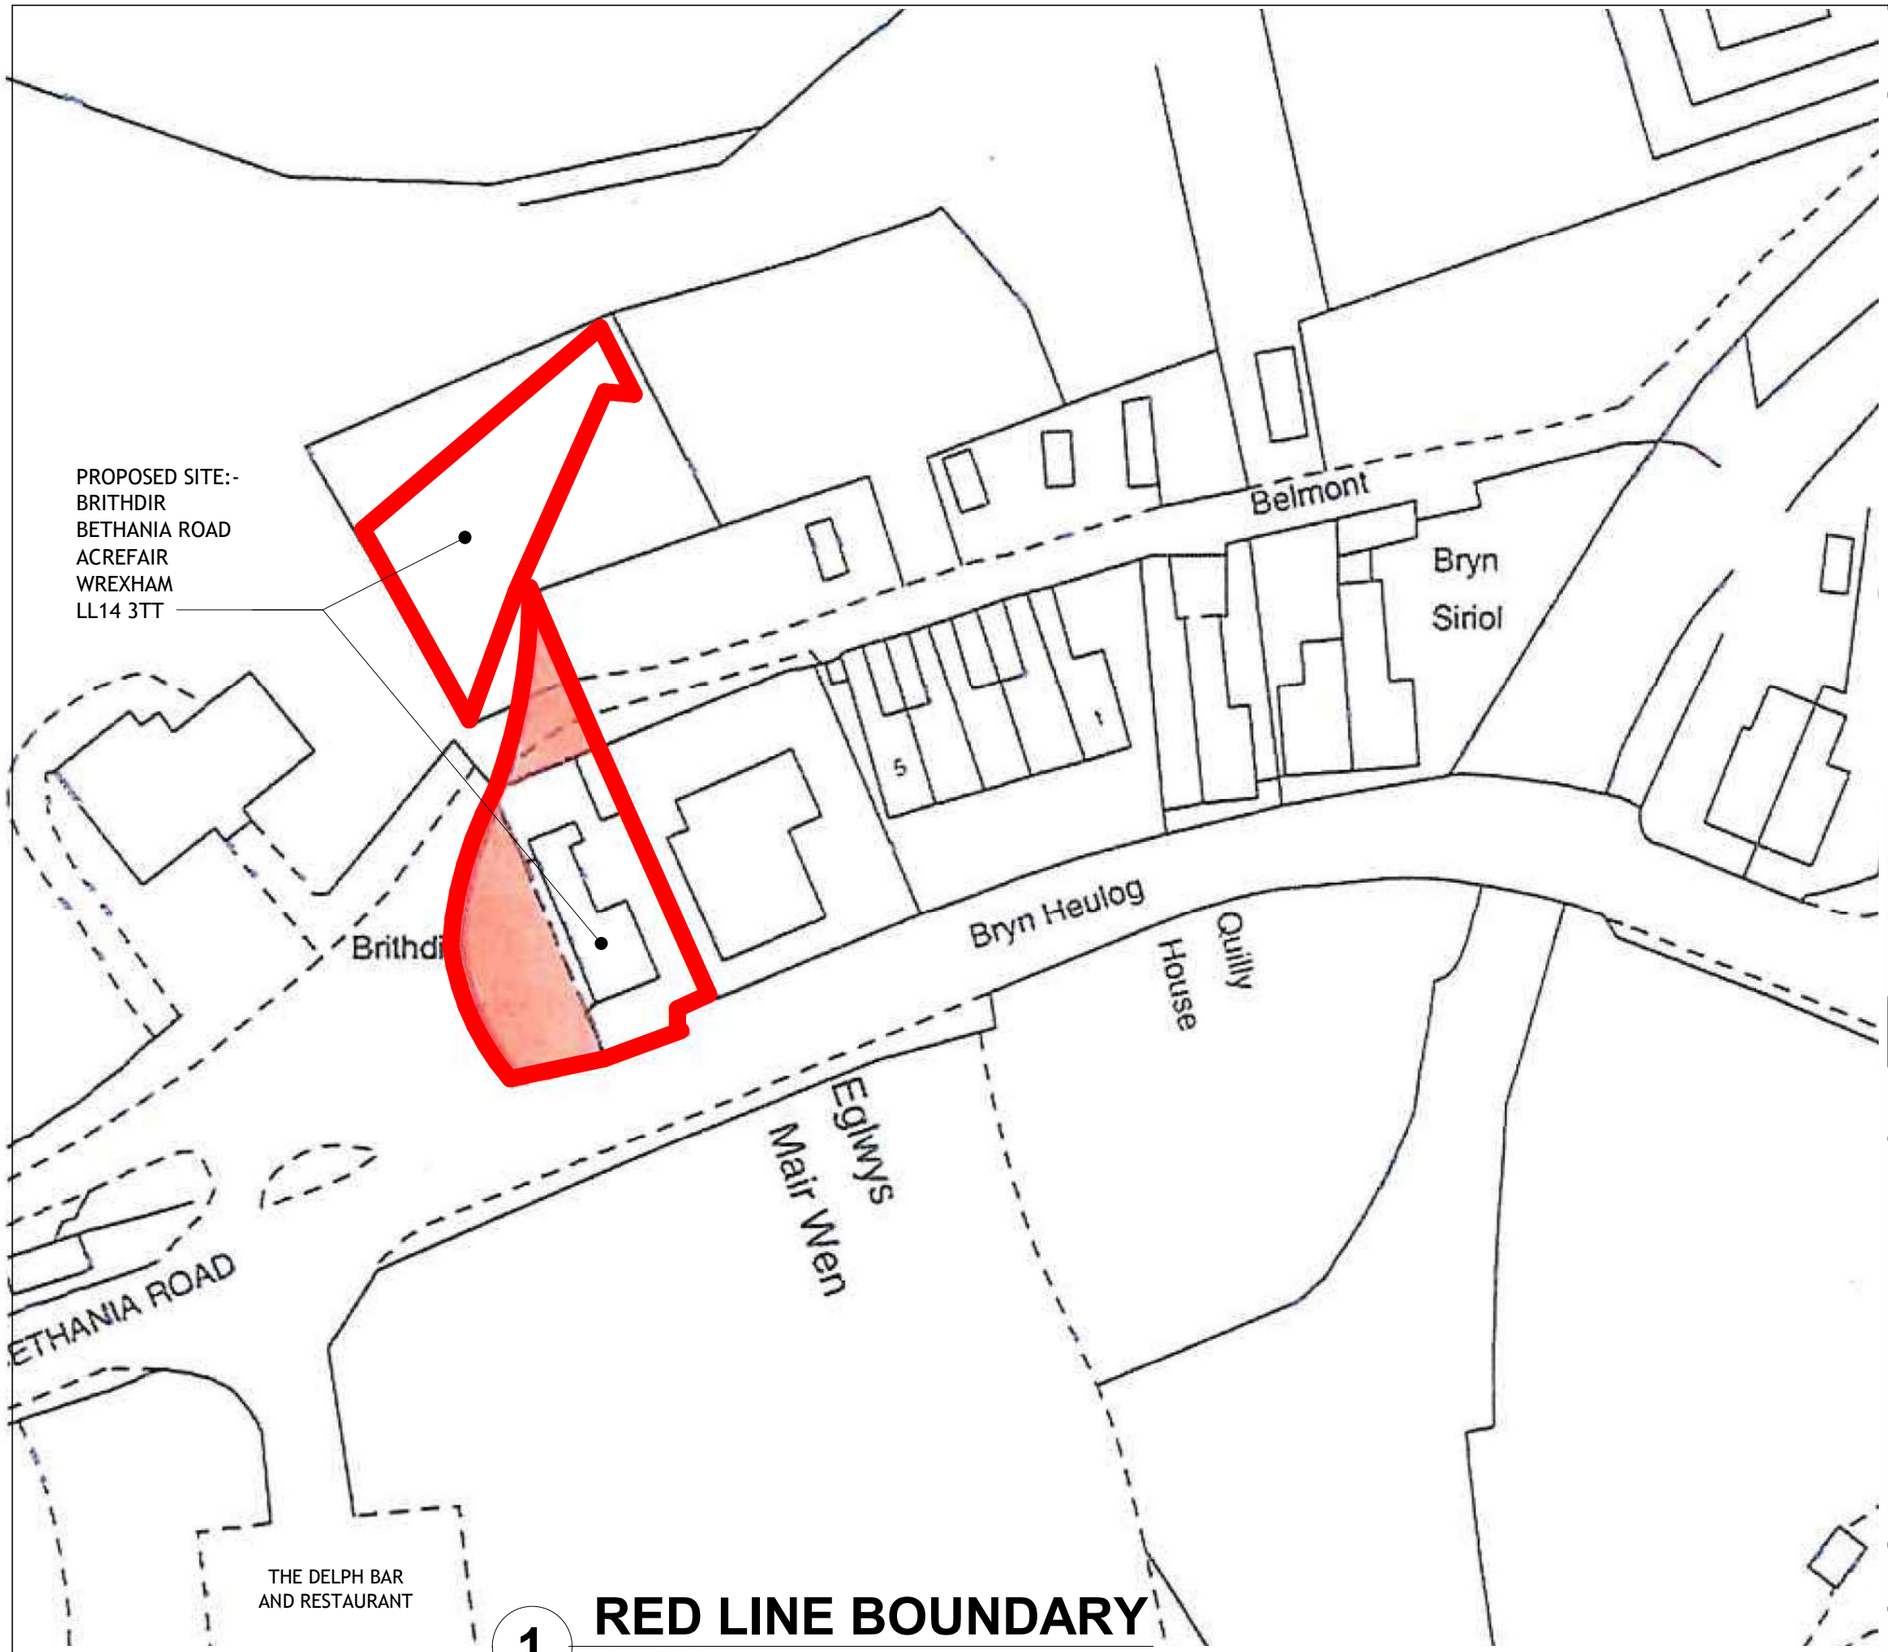


1 **RED LINE BOUNDARY**
1 : 500

FOR CONSTRUCTION
PURPOSES DO NOT SCALE

SCALE BAR @ 1:500

0m 10m 20m 30m 40m

N

P1	ISSUED FOR PLANNING APPROVAL	08/06/26

DRAWING STATUS:
PLANNING PERMISSION

CLIENT:
MRS G. DAVIES

ADDRESS:
BRITHDIR, BETHANIA ROAD, ACREFAIR,
WREXHAM. LL14 3TT

PROJECT:
SIDE AND REAR EXTENSION

TITLE:
RED LINE BOUNDARY

DRAWN BY:	DATE:
CAD	MAY '26

SCALE:	DRAWING No:	REV:
@A3 As indicated	10	P1