FOR CONSTRUCTION
PURPOSES DO NOT SCALE

1m — 10m


SCALE BAR @ 1:100

LEGEND:-


ST	- SUN TUNNEL
RWP	- RAIN WATER PIPE
SVP	- SOIL & VENT PIPE
EOFI	- EXG. OPENING FILLED IN
NO	- NEW OPENING
RL	- ROOF LIGHT




S SOUTH ELEV. (FRONT)
1 : 100

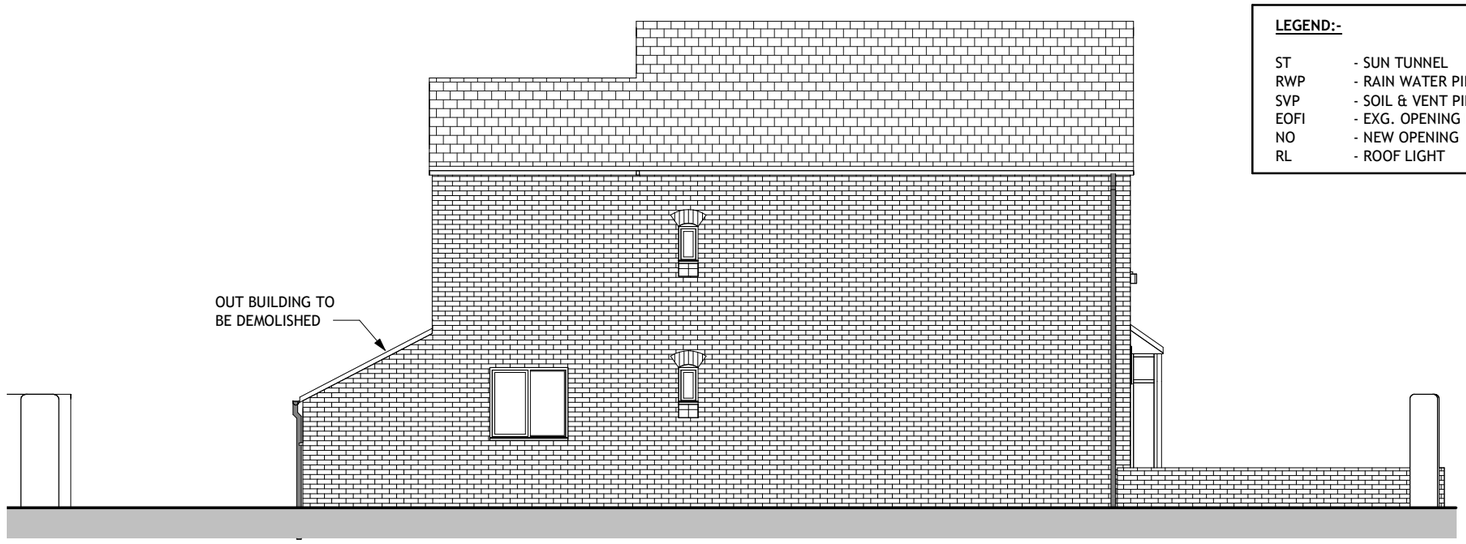

W WEST ELEV. (SIDE)
1 : 100

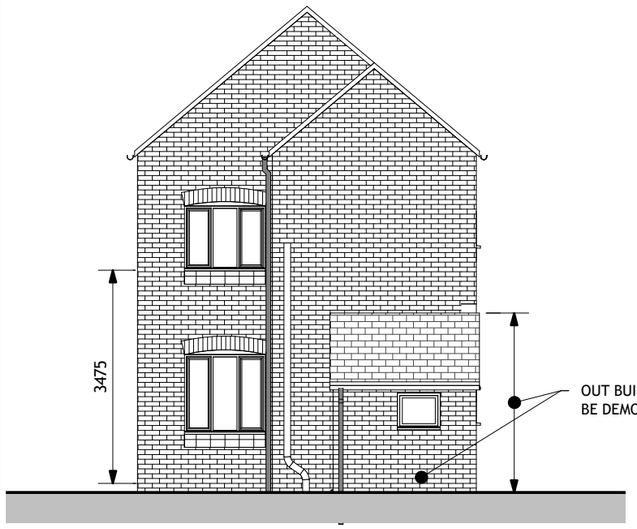

N NORTH ELEV. (REAR)
1 : 100

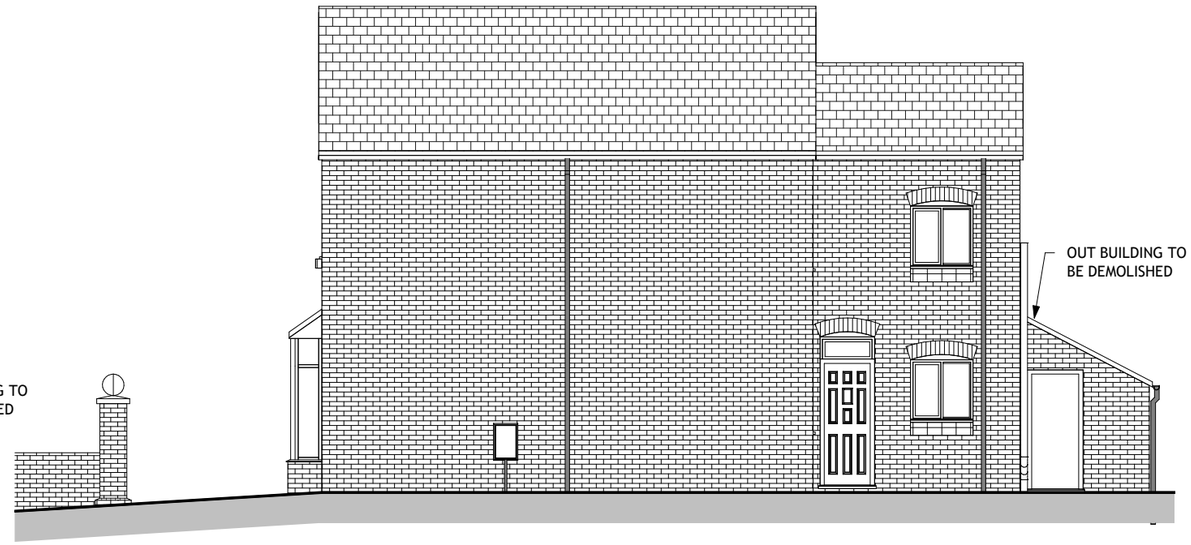

E EAST ELEV. (SIDE)
1 : 100

P1	ISSUED FOR PLANNING APPROVAL	08/06/26

DRAWING STATUS: PLANNING PERMISSION

CLIENT: MRS G. DAVIES

ADDRESS: BRITHDIR, BETHANIA ROAD, ACREFAIR, WREXHAM. LL14 3TT

PROJECT: SIDE AND REAR EXTENSION

TITLE: ELEVATIONS AS EXISTING

	DRAWN BY: CAD	DATE: MAY '26
SCALE: @A3 As indicated	DRAWING No: 02	REV: P1