
FOR CONSTRUCTION
PURPOSES DO NOT SCALE

1m — 10m


**SCALE BAR @ 1:100**

**LEGEND:-**


| | |
|---|---|
| ST | - SUN TUNNEL |
| RWP | - RAIN WATER PIPE |
| SVP | - SOIL & VENT PIPE |
| EOFI | - EXG. OPENING FILLED IN |
| NO | - NEW OPENING |
| RL | - ROOF LIGHT |

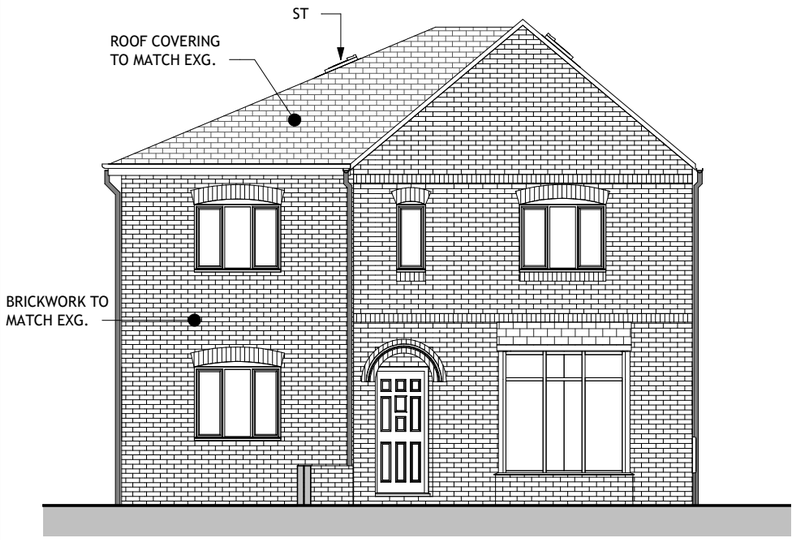



## S SOUTH ELEV. (FRONT)
1 : 100

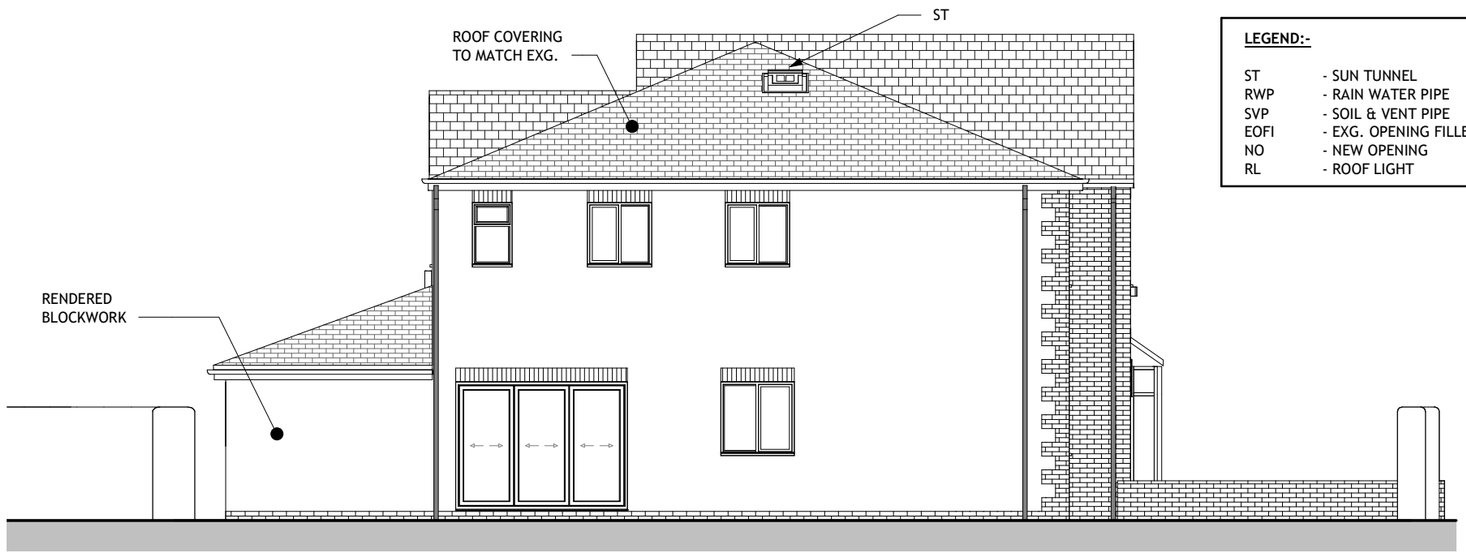


## W WEST ELEV. (SIDE)
1 : 100

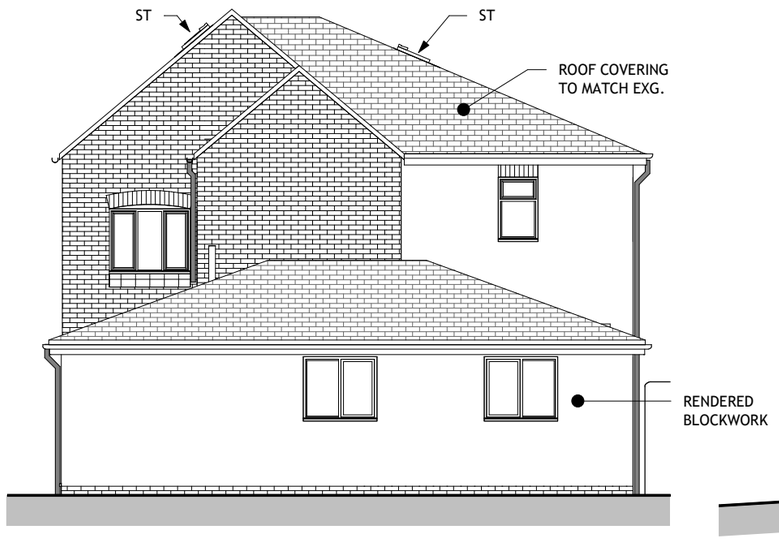


## N NORTH ELEV. (REAR)
1 : 100

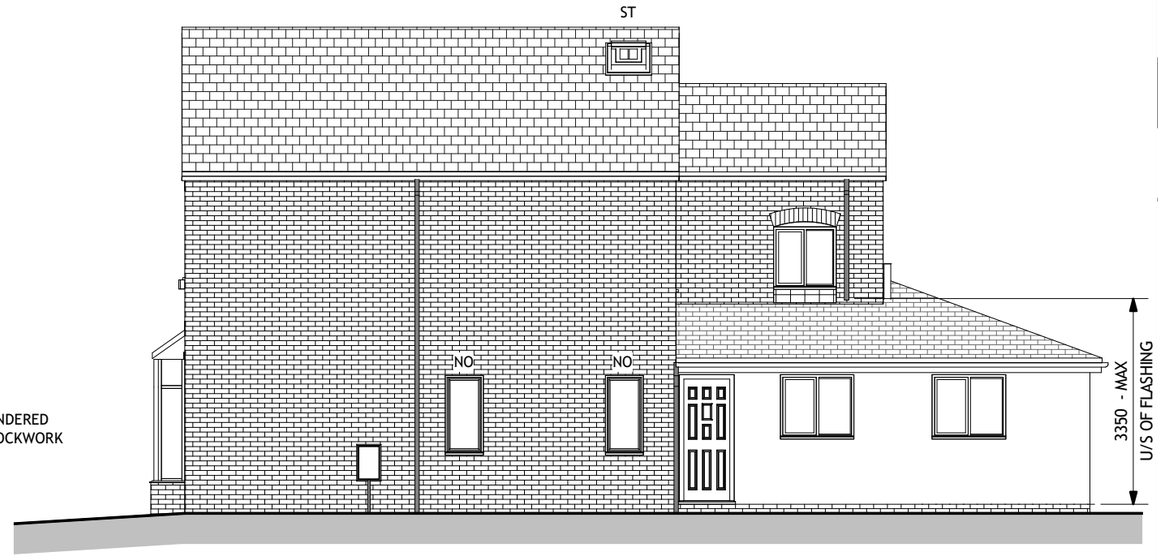


## E EAST ELEV. (SIDE)
1 : 100

| | | |
|---|---|---|
| | | |
| | | |
| | | |
| | | |
| P1 | ISSUED FOR PLANNING APPROVAL | 08/06/26 |

DRAWING STATUS:
PLANNING PERMISSION

CLIENT:
MRS G. DAVIES

ADDRESS:
BRITHDIR, BETHANIA ROAD, ACREFAIR,
WREXHAM. LL14 3TT

PROJECT:
SIDE AND REAR EXTENSION

TITLE:
ELEVATIONS AS PROPOSED

| | DRAWN BY: | DATE: |
|---|---|---|
| | CAD | MAY '26 |

| SCALE: | DRAWING No: | REV: |
|---|---|---|
| @A3 As indicated | 06 | P1 |