


FOR CONSTRUCTION
PURPOSES DO NOT SCALE

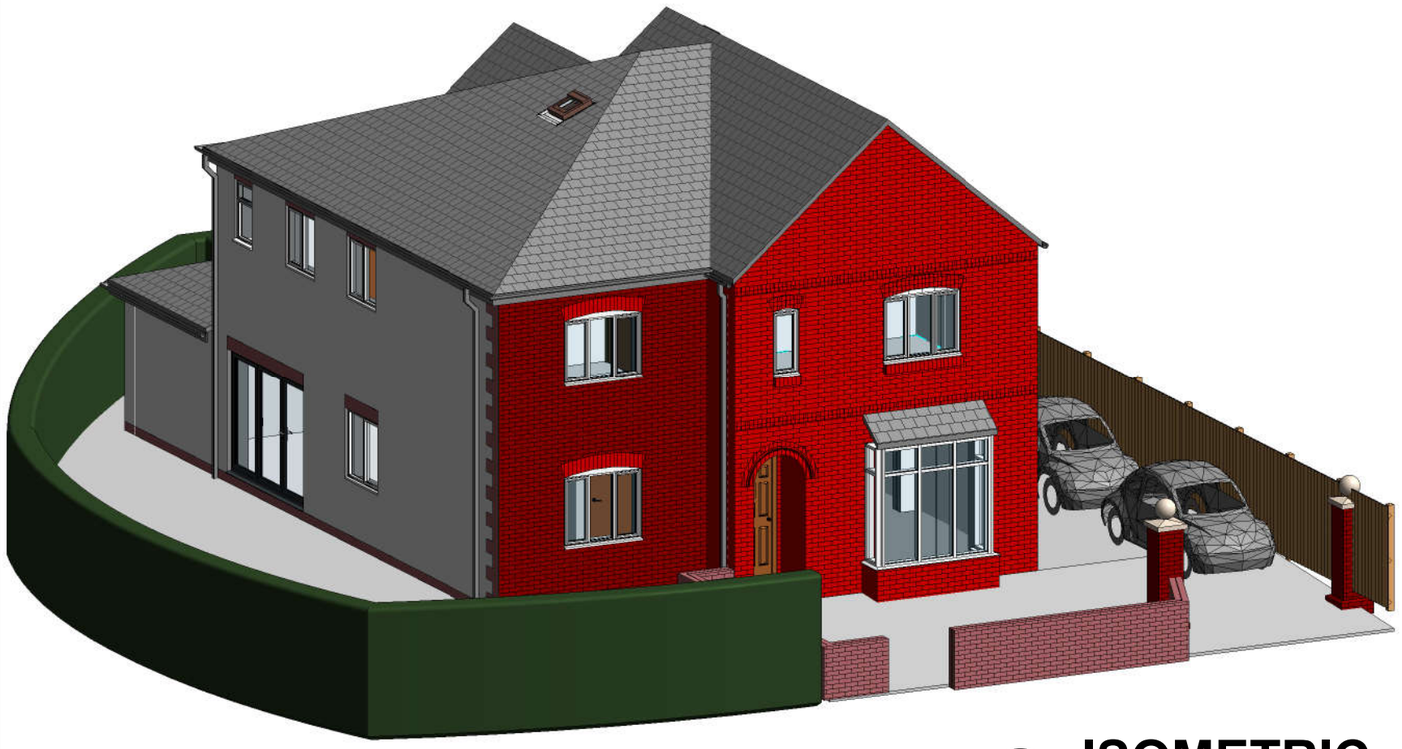

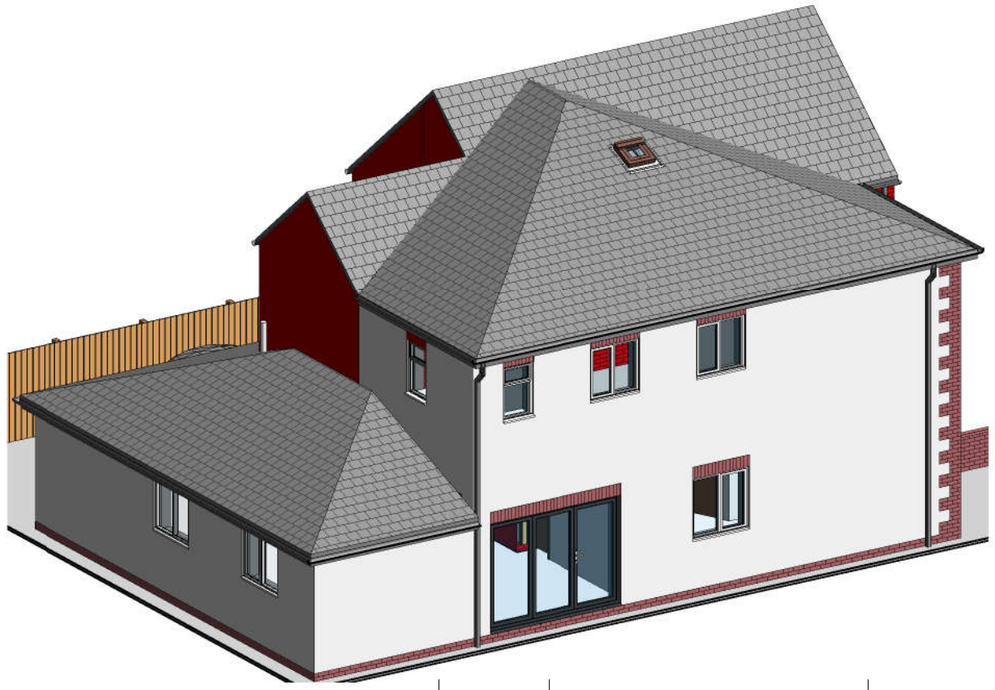

1 **ISOMETRIC**

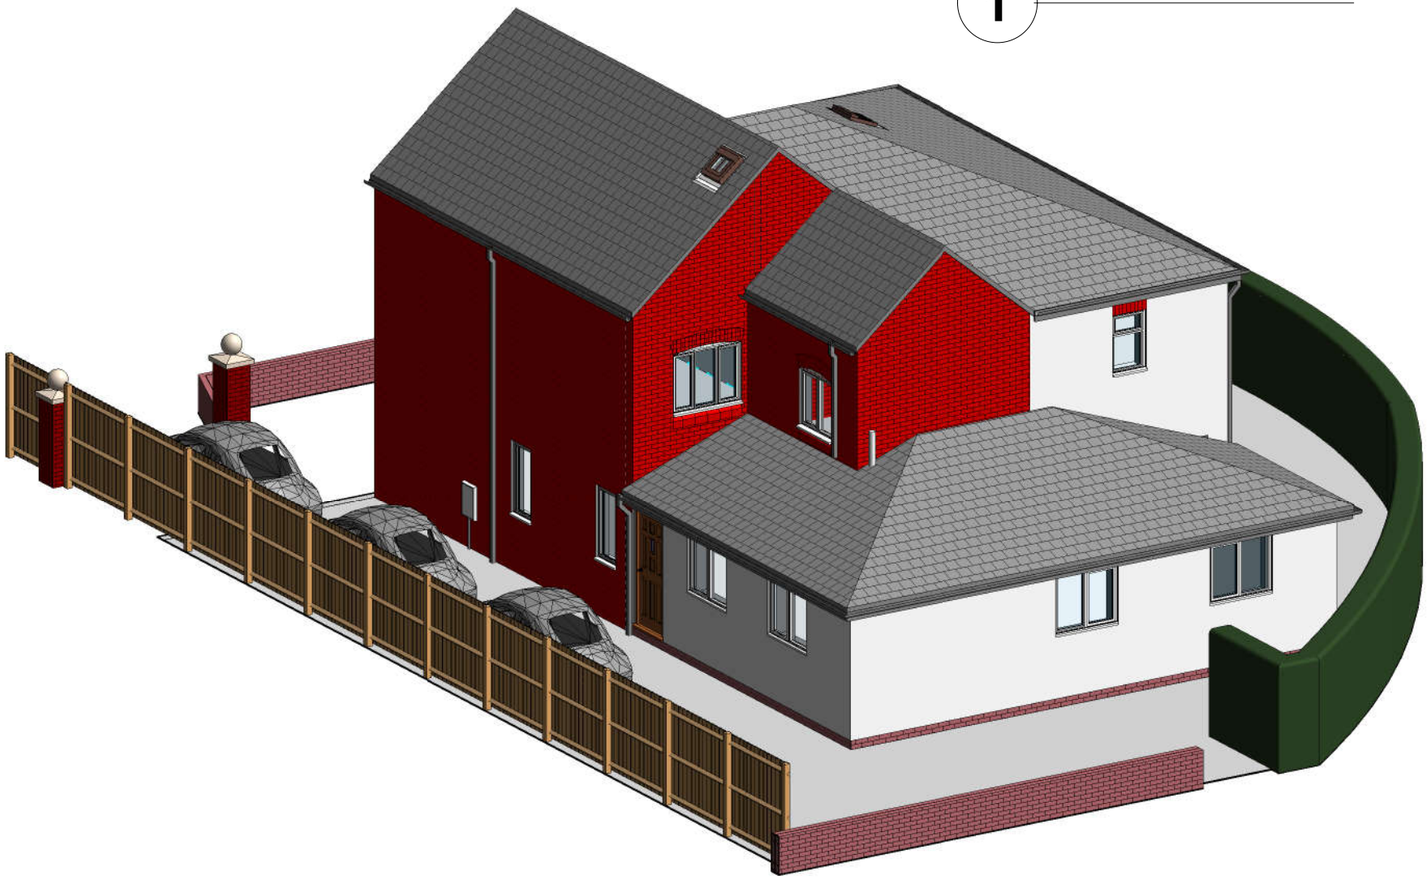

P1	ISSUED FOR PLANNING APPROVAL	08/06/26

DRAWING STATUS:
PLANNING PERMISSION

CLIENT:
MRS G. DAVIES

ADDRESS:
BRITHDIR, BETHANIA ROAD, ACREFAIR, WREXHAM. LL14 3TT

PROJECT:
SIDE AND REAR EXTENSION

TITLE:
ISOMETRIC VIEWS AS PROPOSED

	DRAWN BY:	DATE:
	CAD	MAY '26

SCALE:	DRAWING No:	REV:
@A3	07	P1